OREGON STATE HIGHWAY DEPARTMENT

LOCATED LINE

AS CONSTRUCTED

WESTON-MILTON SECTION

STA. 1100+00 — STA. 2+00

OREGON-WASH. HIGHWAY

UMATILLA COUNTY

CENTERLINE = 5426 — EXCL. = 1100

SCALE: 1"=100' — OREGON GRID SYSTEM

A.J. WALLACE, LOC. ENGR. 1953
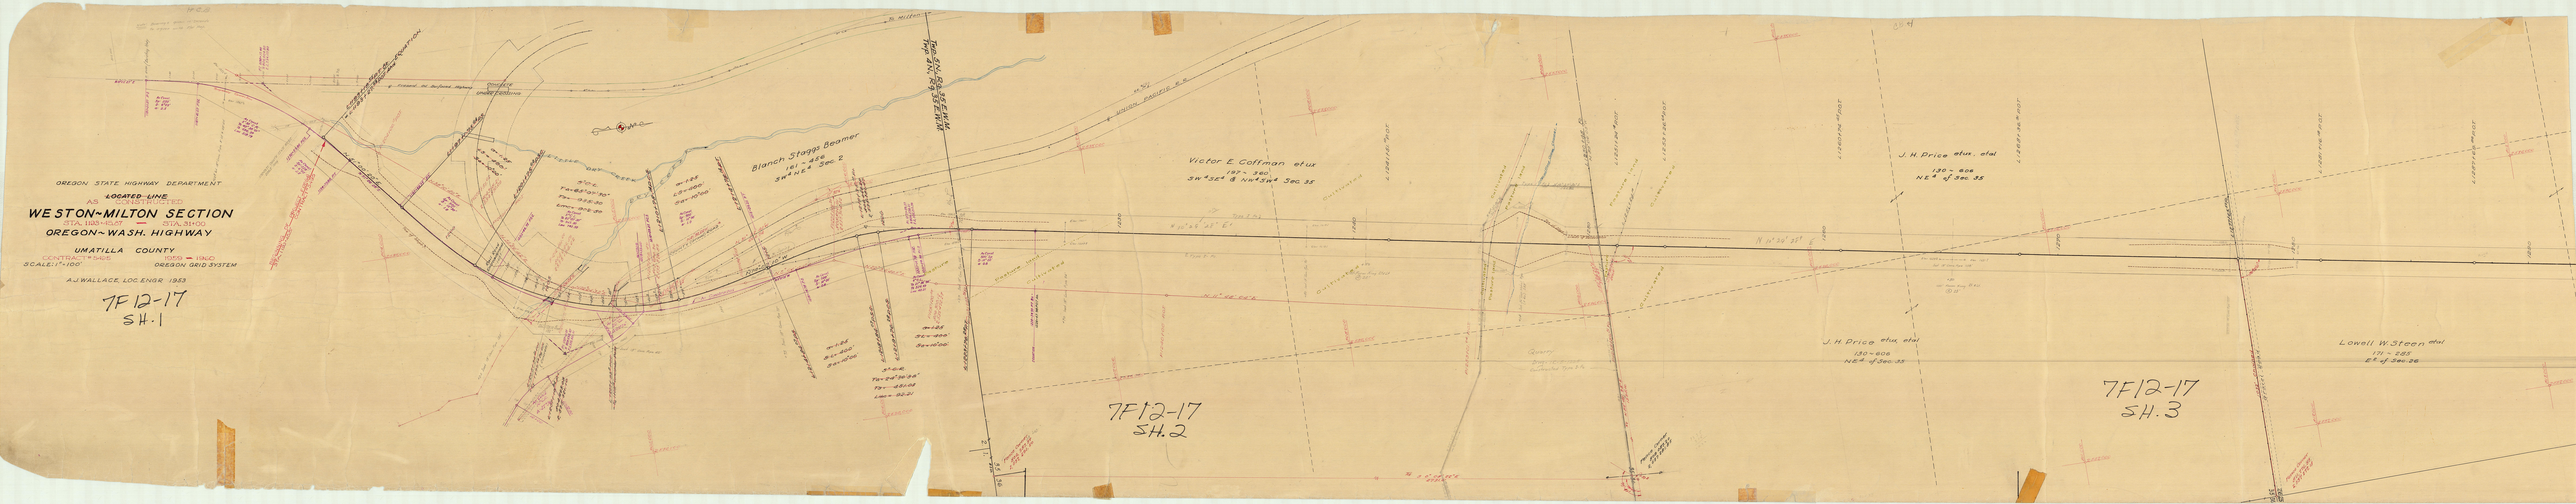
7F12-17
SH. 1