FOR OWNERSHIP DATA SEE DRAWING SERIAL 13212

SECS 5 & 4 T 1N R 34E WM
UMATILLA COUNTY, OREGON

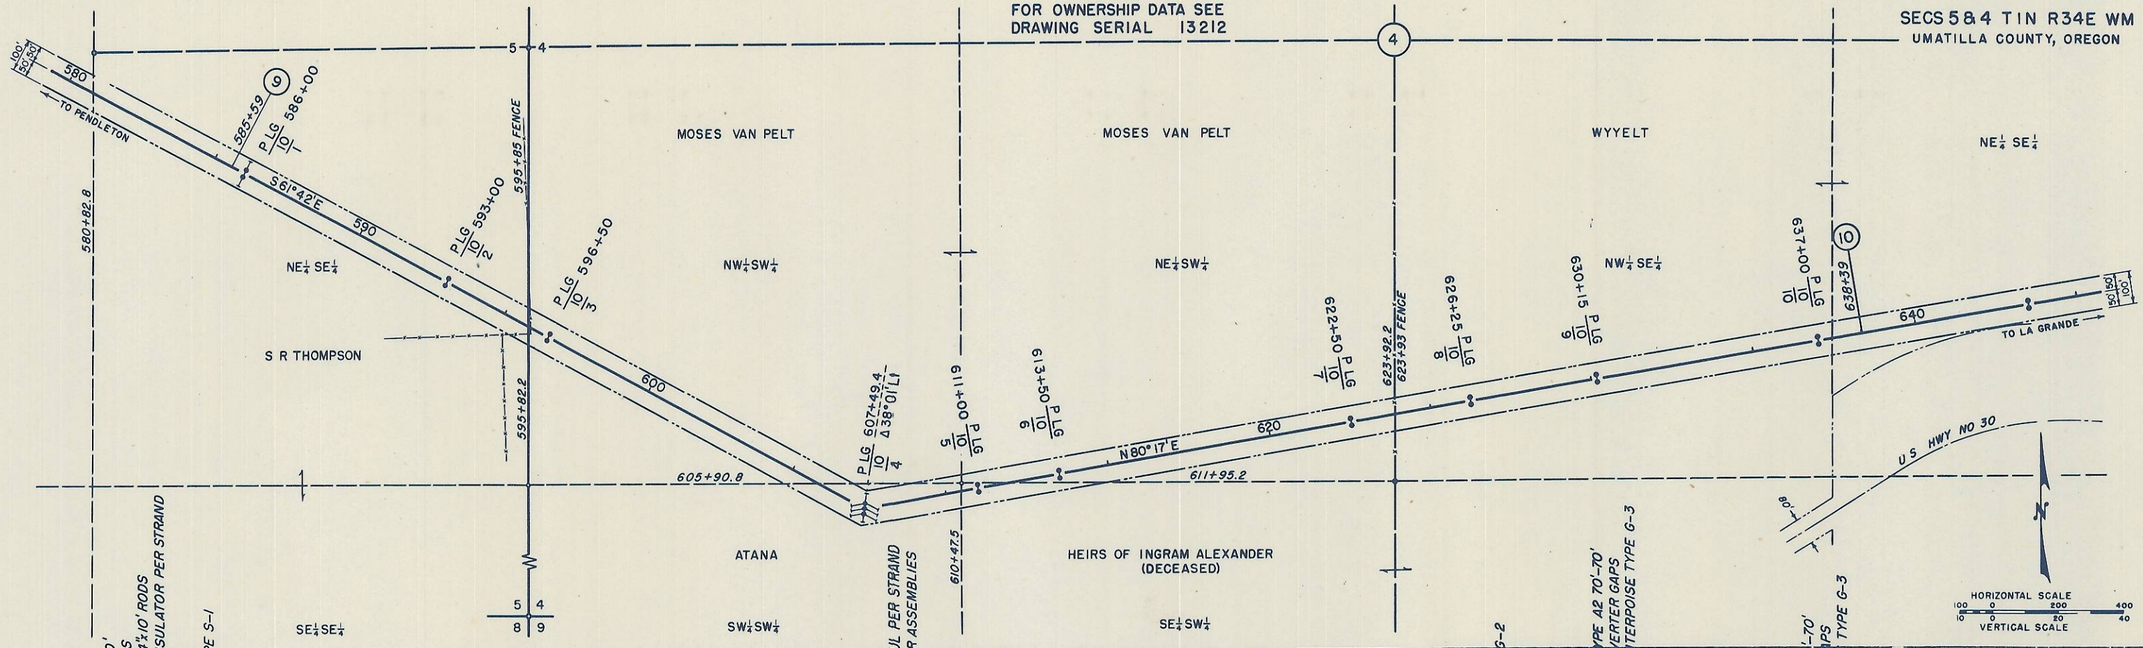

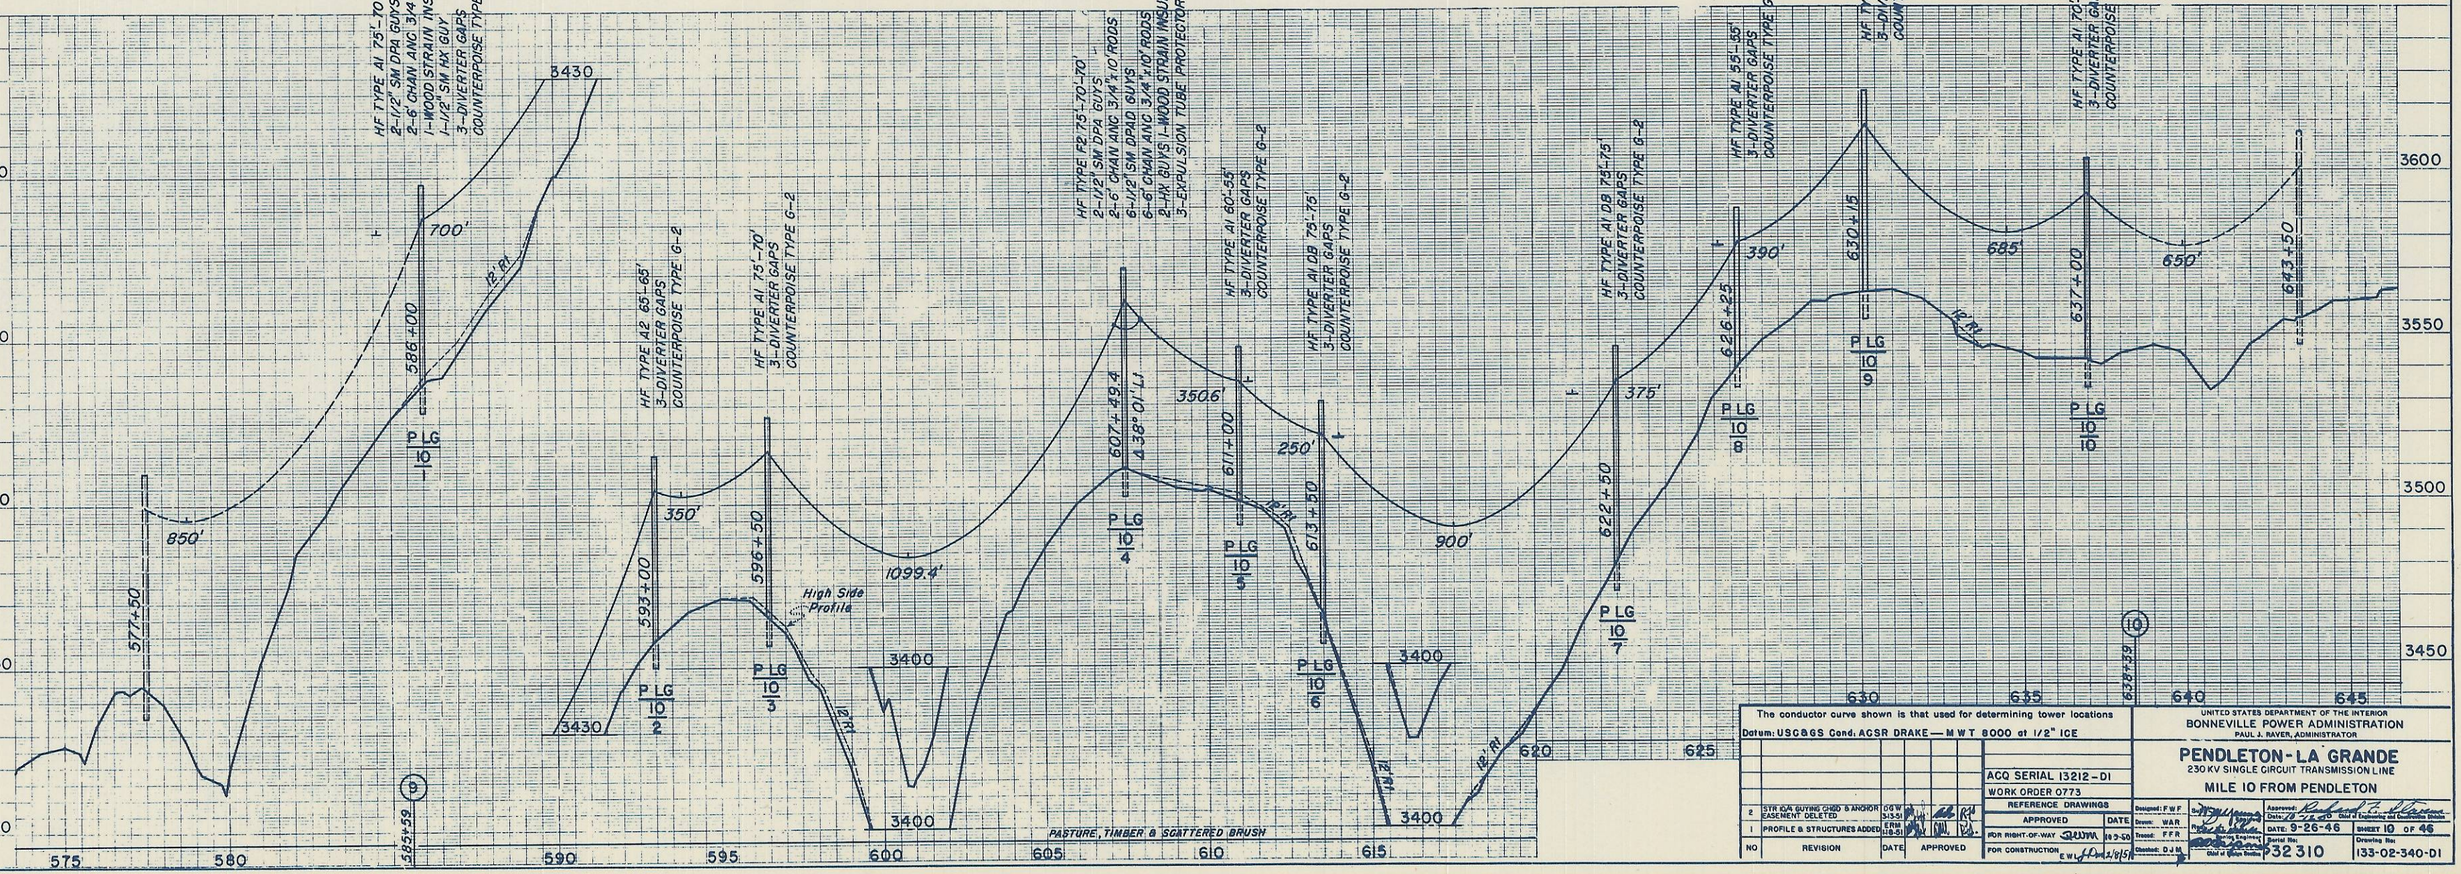

The conductor curve shown is that used for determining tower locations
Datum: USC&GS Cond: ACSR DRAKE — M W T 8000 at 1/2" ICE

NO	REVISION	DATE	APPROVED
2	STR #'s & GUYING CHGD & ANCHOR EASEMENT DELETED	10 W 53-51	
1	PROFILE & STRUCTURES ADDED	Ens 118-51	

UNITED STATES DEPARTMENT OF THE INTERIOR
BONNEVILLE POWER ADMINISTRATION
PAUL J. RAVER, ADMINISTRATOR

PENDLETON - LA GRANDE
230 KV SINGLE CIRCUIT TRANSMISSION LINE
MILE 10 FROM PENDLETON

ACQ SERIAL 13212-D1
WORK ORDER 0773

REFERENCE DRAWINGS	DATE
APPROVED	
FOR RIGHT-OF-WAY	10-2-50
FOR CONSTRUCTION	

Designed: F W F
Drawn: W A R
Traced: F F R
Checked: D J M

Approved: Robert T. Person, Chief of Engineering and Construction Division
Date: 9-26-46
Serial No. 32 310

SHEET 10 OF 46
Drawing No. 133-02-340-D1