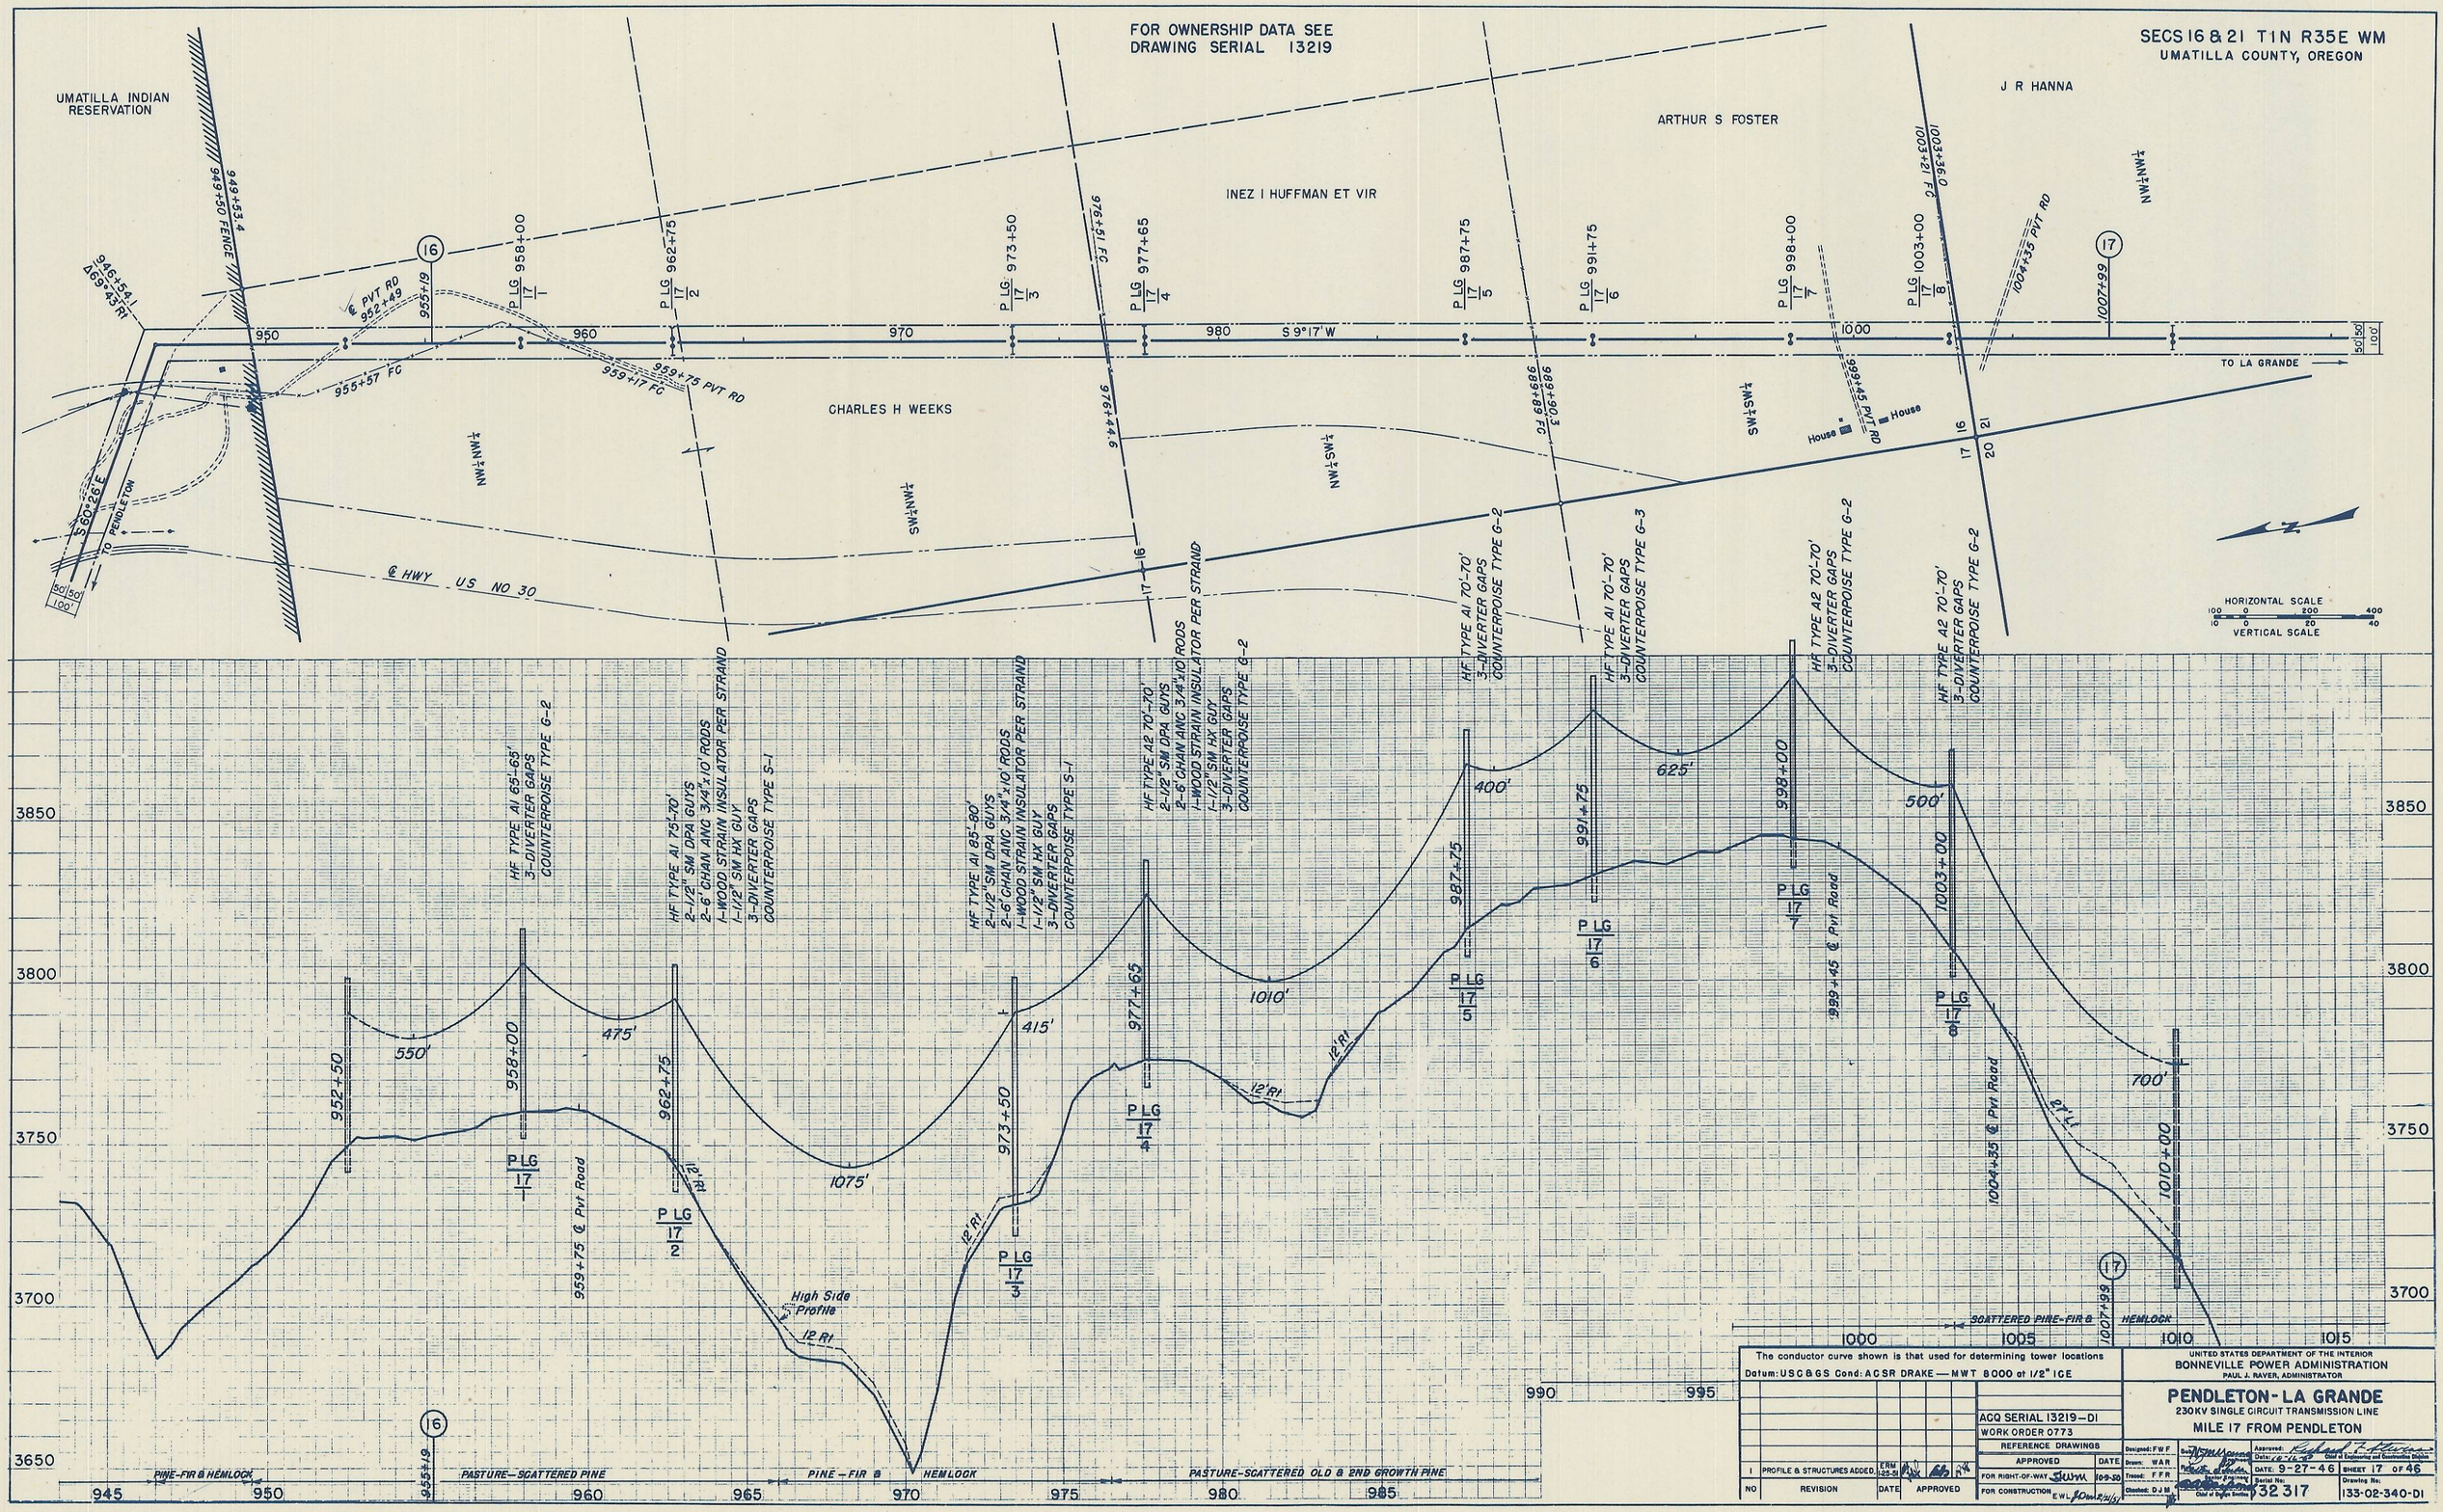

The conductor curve shown is that used for determining tower locations

Datum: USC&GS Cond: ACSR DRAKE — MWT 8000 at 1/2" ICE

NO	REVISION	DATE	APPROVED
1	PROFILE & STRUCTURES ADDED.	ERM 1-25-51	

ACQ SERIAL 13219-D1
WORK ORDER 0773

REFERENCE DRAWINGS

	APPROVED	DATE
FOR RIGHT-OF-WAY		10-9-50
FOR CONSTRUCTION	EWL	2/21/51

UNITED STATES DEPARTMENT OF THE INTERIOR
BONNEVILLE POWER ADMINISTRATION
PAUL J. RAVER, ADMINISTRATOR

PENDLETON-LA GRANDE

230KV SINGLE CIRCUIT TRANSMISSION LINE

MILE 17 FROM PENDLETON

Designed: FWF
Drawn: WAR
Traced: FFR
Checked: DJM

Approved: Richard F. Stevens, Chief of Engineering and Construction Division
Date: 10-16-50
Date: 9-27-46
Sheet 17 of 46
Serial No: 32 317
Drawing No: 133-02-340-D1