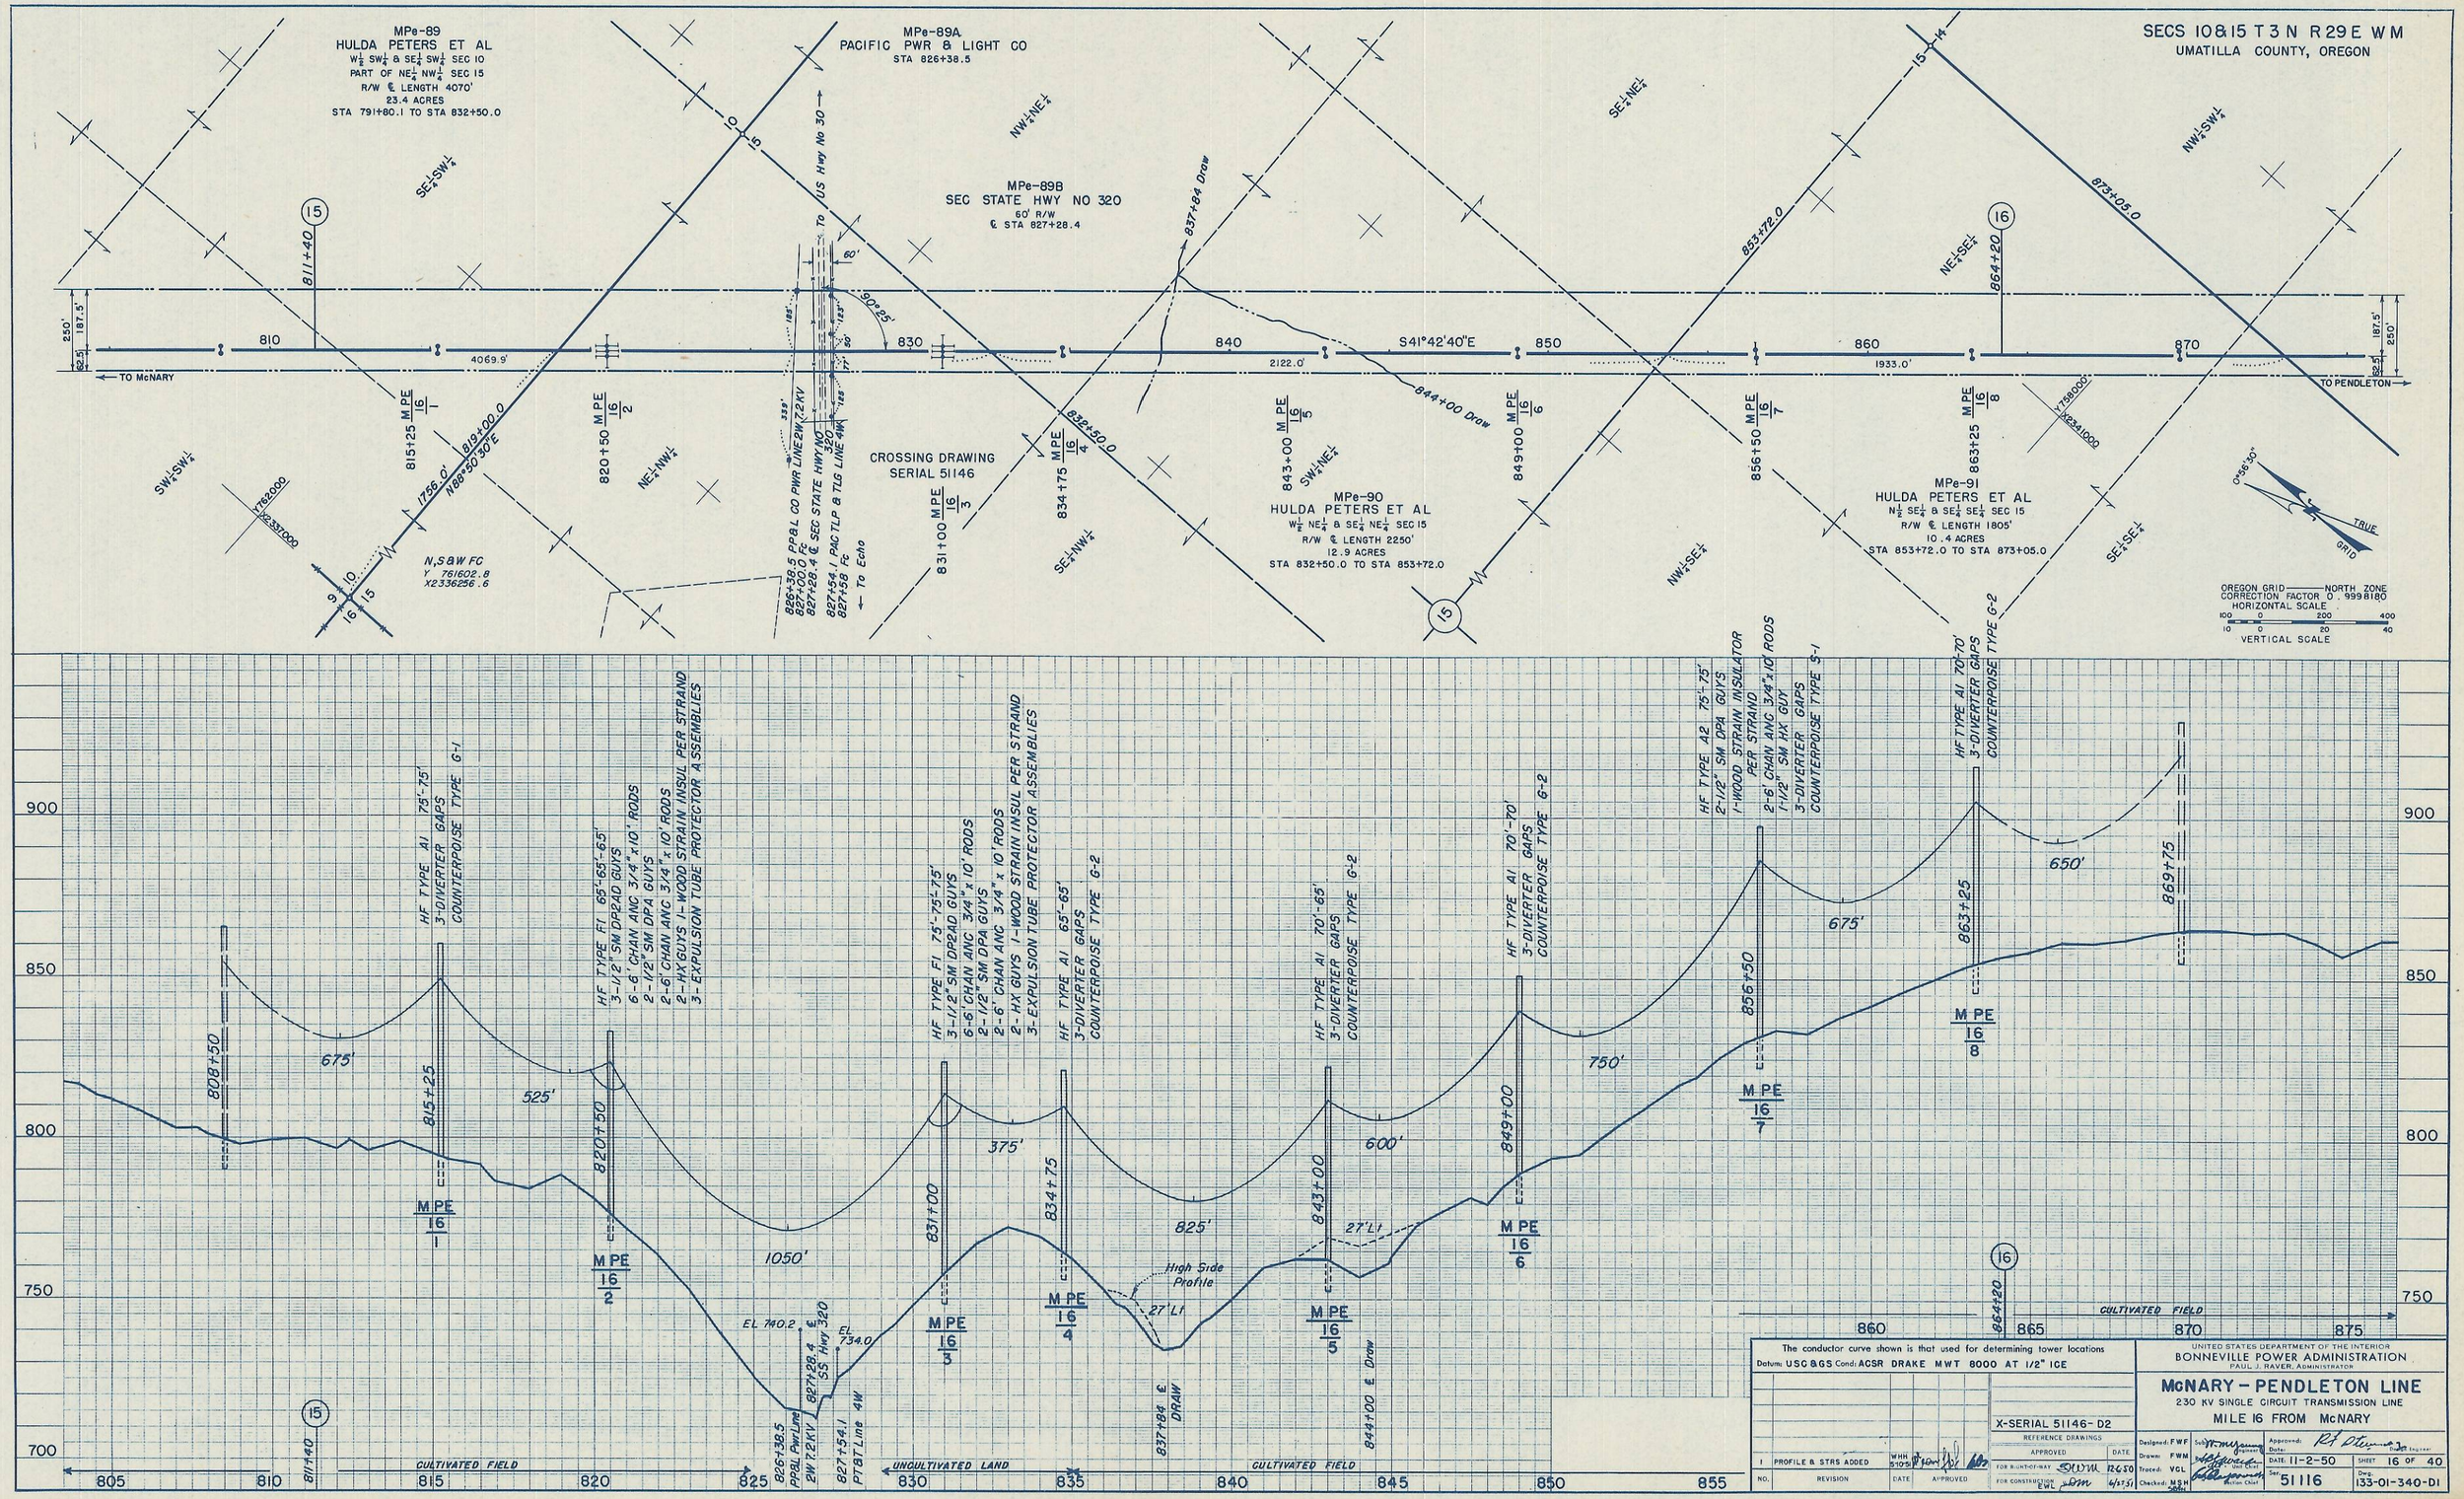

The conductor curve shown is that used for determining tower locations

Datum: USC&GS Cond: ACSR DRAKE MWT 8000 AT 1/2" ICE

NO.	REVISION	DATE	APPROVED
1	PROFILE & STRS ADDED	WHH 5-10-51	

X-SERIAL 51146-D2

REFERENCE DRAWINGS

APPROVED	DATE
FOR RIGHT-OF-WAY SWM	12-6-50
FOR CONSTRUCTION EWL DM	6/27/51

UNITED STATES DEPARTMENT OF THE INTERIOR
BONNEVILLE POWER ADMINISTRATION
PAUL J. RAVER, ADMINISTRATOR

McNARY – PENDLETON LINE

230 KV SINGLE CIRCUIT TRANSMISSION LINE

MILE 16 FROM McNARY

Designed: FWF
Drawn: FWM
Traced: VCL
Checked: MSH

Approved: R F Stevens, Project Engineer
Date: 11-2-50
Sheet 16 OF 40
Ser. 51116
Dwg. 133-01-340-D1