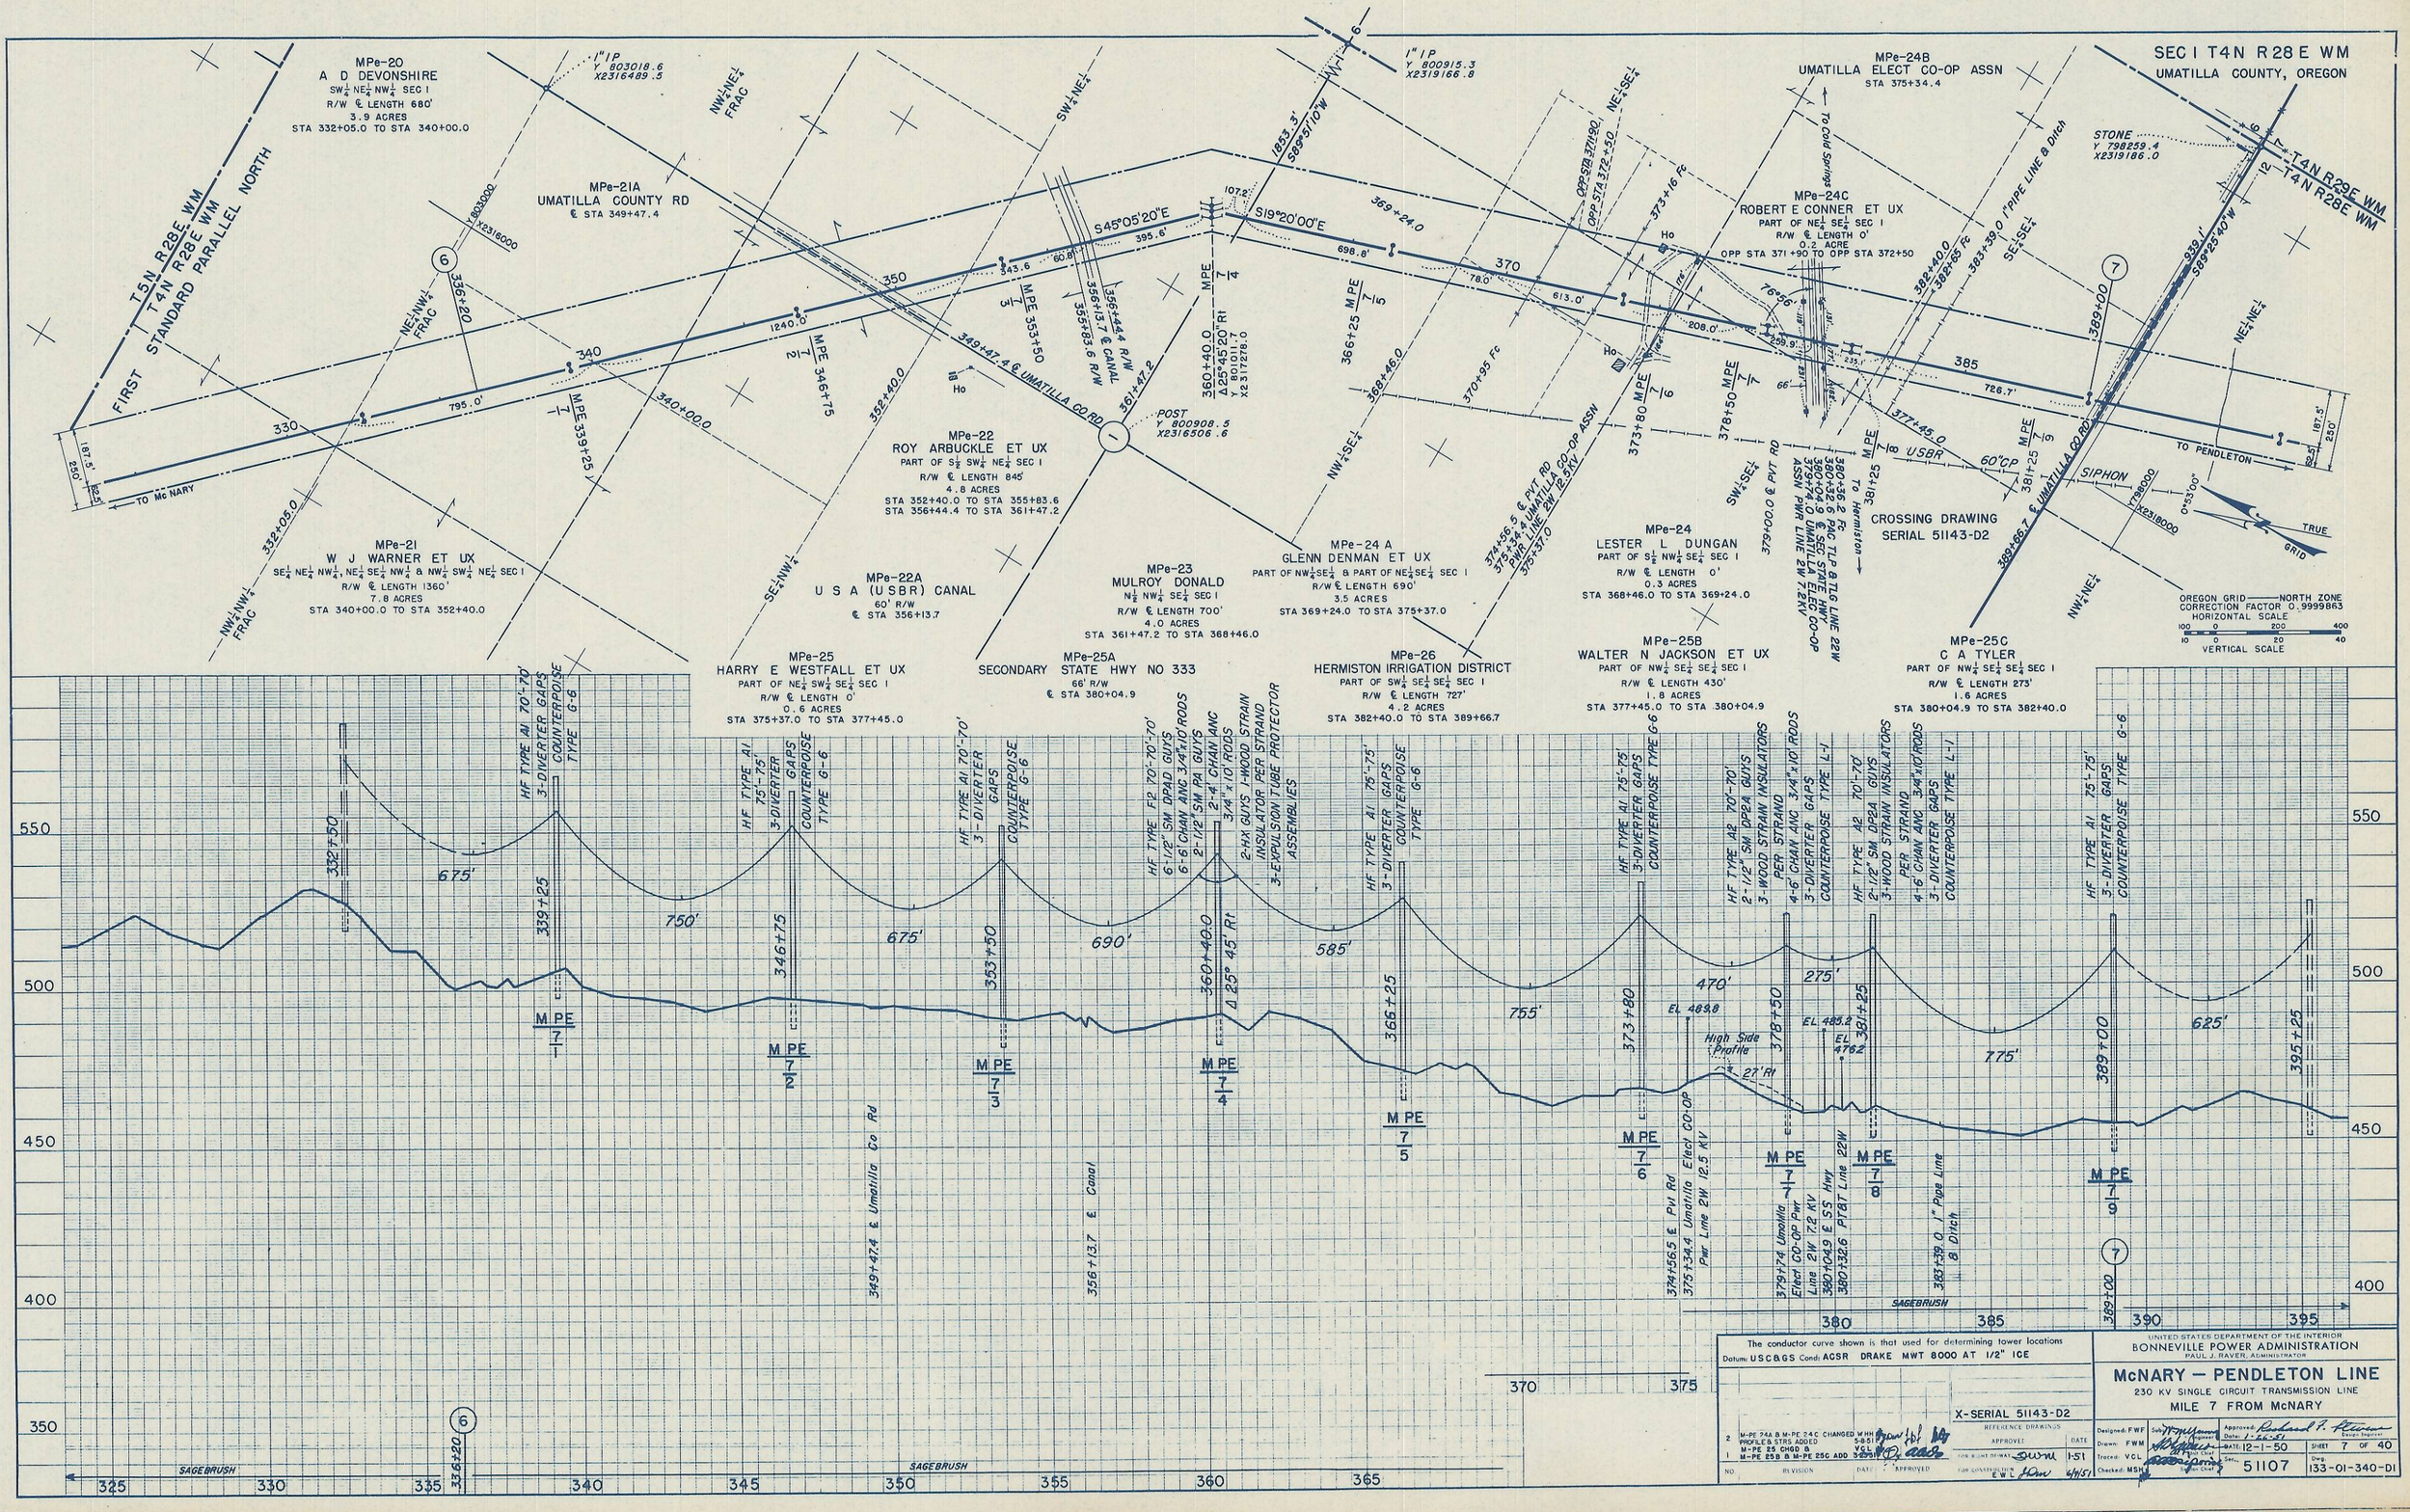
SEC I T4N R28E WM
UMATILLA COUNTY, OREGON
MPe-20
A D DEVONSHIRE
SW¼ NE¼ NW¼ SEC I
R/W ℄ LENGTH 680'
3.9 ACRES
STA 332+05.0 TO STA 340+00.0
MPe-21A
UMATILLA COUNTY RD
℄ STA 349+47.4
MPe-21
W J WARNER ET UX
SE¼ NE¼ NW¼, NE¼ SE¼ NW¼ & NW¼ SW¼ NE¼ SEC I
R/W ℄ LENGTH 1360'
7.8 ACRES
STA 340+00.0 TO STA 352+40.0
MPe-22
ROY ARBUCKLE ET UX
PART OF S½ SW¼ NE¼ SEC I
R/W ℄ LENGTH 845'
4.8 ACRES
STA 352+40.0 TO STA 355+83.6
STA 356+44.4 TO STA 361+47.2
MPe-22A
U S A (USBR) CANAL
60' R/W
℄ STA 356+13.7
MPe-23
MULROY DONALD
N½ NW¼ SE¼ SEC I
R/W ℄ LENGTH 700'
4.0 ACRES
STA 361+47.2 TO STA 368+46.0
MPe-24 A
GLENN DENMAN ET UX
PART OF NW¼ SE¼ & PART OF NE¼ SE¼ SEC I
R/W ℄ LENGTH 690'
3.5 ACRES
STA 369+24.0 TO STA 375+37.0
MPe-24
LESTER L DUNGAN
PART OF S½ NW¼ SE¼ SEC I
R/W ℄ LENGTH 0'
0.3 ACRES
STA 368+46.0 TO STA 369+24.0
MPe-24B
UMATILLA ELECT CO-OP ASSN
STA 375+34.4
MPe-24C
ROBERT E CONNER ET UX
PART OF NE¼ SE¼ SEC I
R/W ℄ LENGTH 0'
0.2 ACRES
OPP STA 371+90 TO OPP STA 372+50
MPe-25
HARRY E WESTFALL ET UX
PART OF NE¼ SW¼ SE¼ SEC I
R/W ℄ LENGTH 0'
0.6 ACRES
STA 375+37.0 TO STA 377+45.0
MPe-25A
SECONDARY STATE HWY NO 333
66' R/W
℄ STA 380+04.9
MPe-26
HERMISTON IRRIGATION DISTRICT
PART OF SW¼ SE¼ SE¼ SEC I
R/W ℄ LENGTH 727'
4.2 ACRES
STA 382+40.0 TO STA 389+66.7
MPe-25B
WALTER N JACKSON ET UX
PART OF NW¼ SE¼ SE¼ SEC I
R/W ℄ LENGTH 430'
1.8 ACRES
STA 377+45.0 TO STA 380+04.9
MPe-25C
C A TYLER
PART OF NW¼ SE¼ SE¼ SEC I
R/W ℄ LENGTH 273'
1.6 ACRES
STA 380+04.9 TO STA 382+40.0
CROSSING DRAWING
SERIAL 51143-D2
T5N R28E WM
T4N R28E WM
FIRST STANDARD PARALLEL NORTH
T4N R29E WM
T4N R28E WM
TO McNARY
TO PENDLETON
TO Cold Springs
To Hermiston
OREGON GRID — NORTH ZONE
CORRECTION FACTOR 0.9999863
HORIZONTAL SCALE
VERTICAL SCALE
SAGEBRUSH
The conductor curve shown is that used for determining tower locations
Datum: USC&GS Cond: ACSR DRAKE MWT 8000 AT 1/2" ICE
X-SERIAL 51143-D2
UNITED STATES DEPARTMENT OF THE INTERIOR
BONNEVILLE POWER ADMINISTRATION
PAUL J. RAVER, ADMINISTRATOR
McNARY — PENDLETON LINE
230 KV SINGLE CIRCUIT TRANSMISSION LINE
MILE 7 FROM McNARY
Designed: FWF
Drawn: FWM
Traced: VCL
Checked: MSH
Approved: Richard F. Pfeiffer
Date: 1-26-51
DATE: 12-1-50
SHEET 7 OF 40
Sec. 51107
Dwg. 133-01-340-D1