ALSO SEE SURVEYS 06-090-AX, 07-104-B, 91-101-A, D-038-A, Q-1270-B, 02-019-G, 06-265-C, 91-058-B; CORNER RECORDS; G.L.O. SURVEYS

This map was prepared for Assessment & Taxation purposes only and was NOT prepared nor is it suitable for legal, engineering or surveying purposes.

NE1/4 T5N R29E WM
UMATILLA COUNTY

1"=2000'

5N 29A

AERIAL PHOTO NO. 1P 63-67

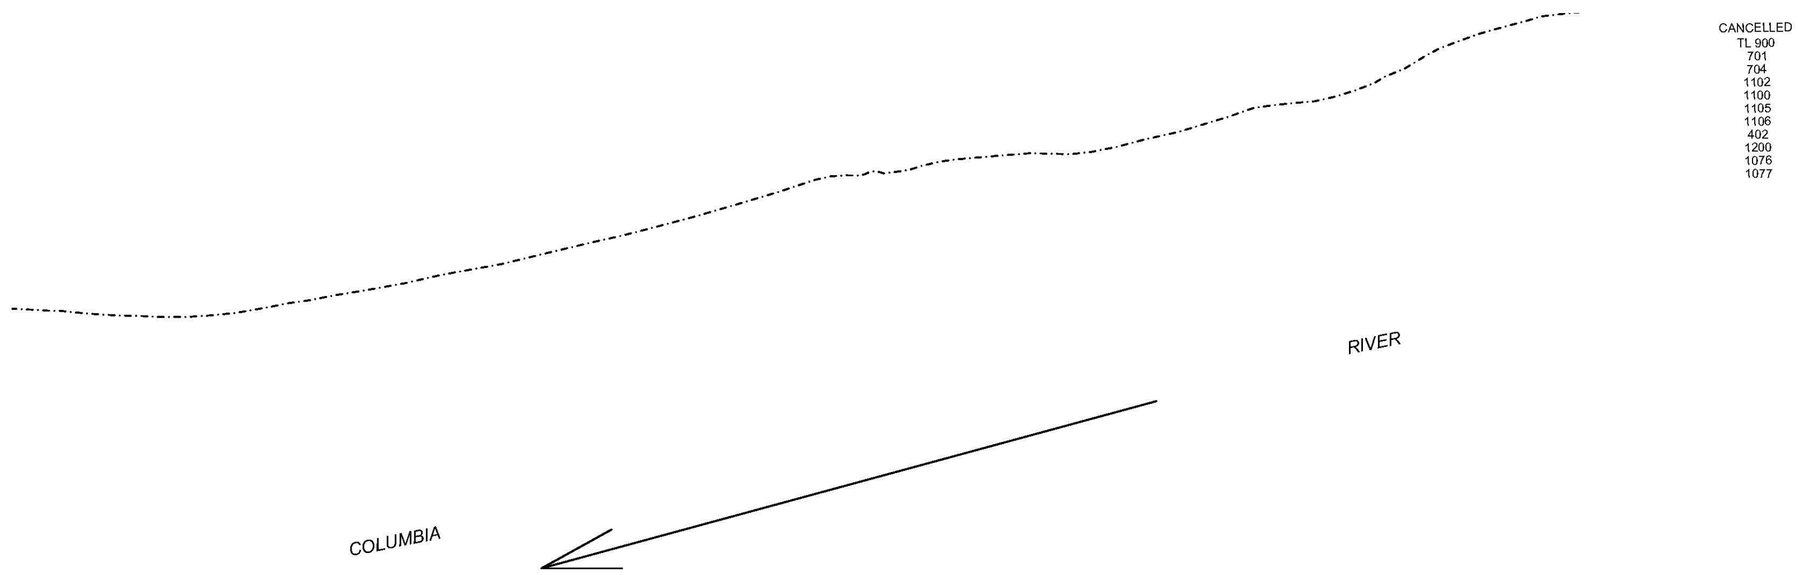

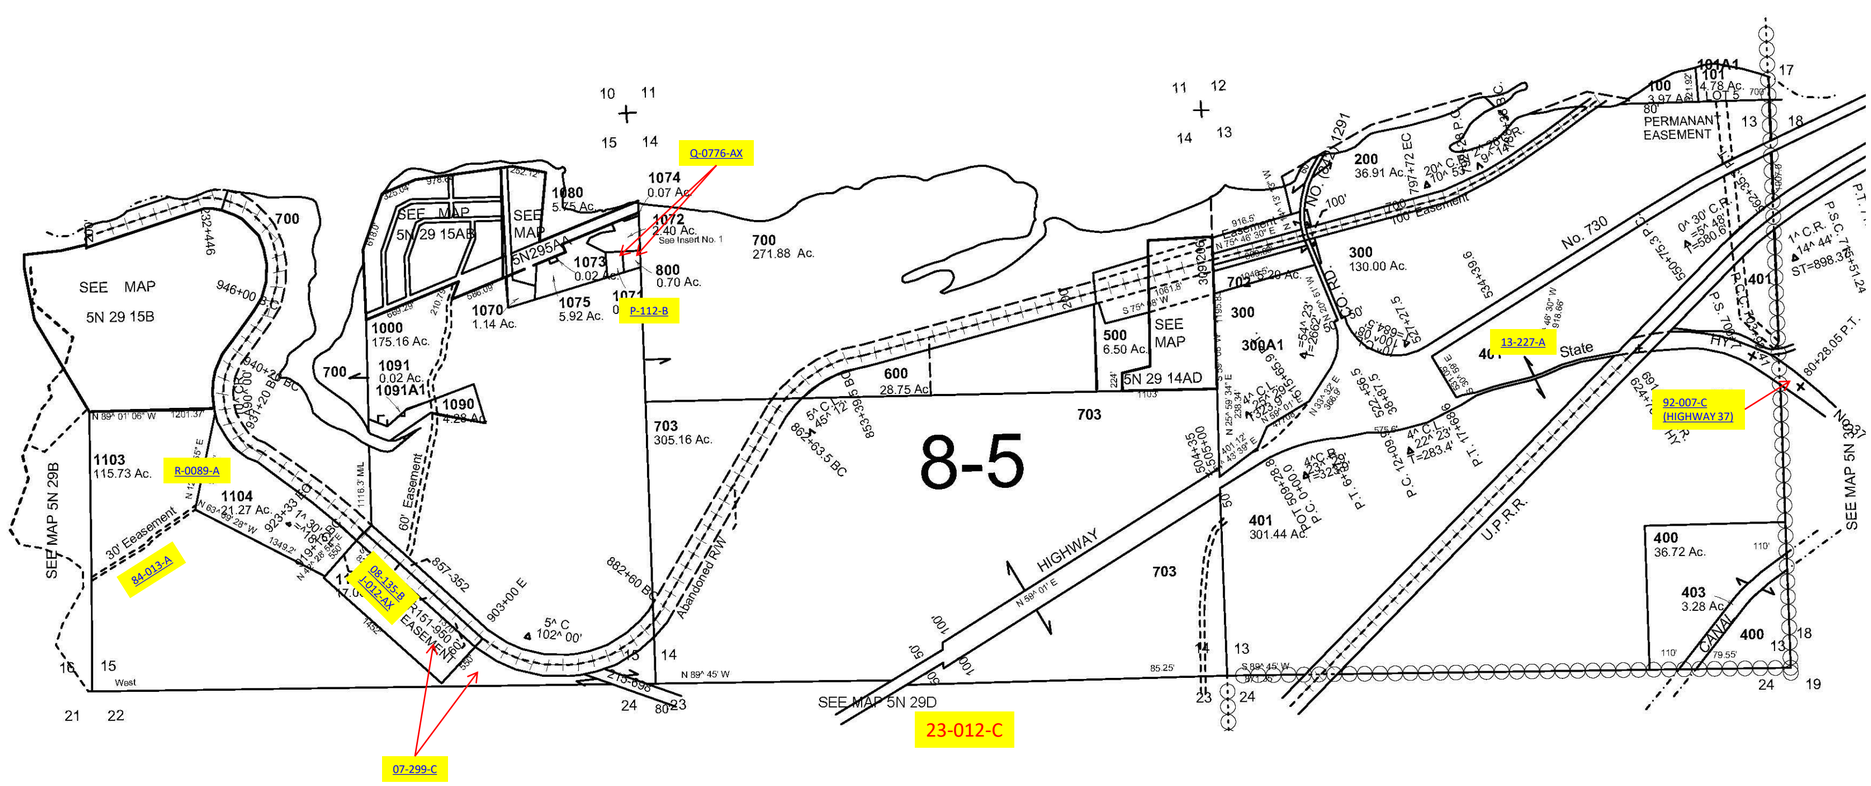

Revised: 3-5-10

5N 29A