ALSO SEE SURVEYS 89-005-A, Q-1105-A, Q-1422-B, 03-023-C, 05-014-G, 11-169-A, 11-170-B, 12-033-C, 12-048-AX, 98-147-G, Q-0798-AX, S-157-C, 13-128-B; CORNER RECORDS; G.L.O. SURVEYS; SURVEY 6, OLD PRIVATE SURVEYS; SURVEY 19A, SURVEY NO. 186-OLD PRIVATE SURVEYS

This map was prepared for Assessment & Taxation purposes only and was NOT prepared nor is it suitable for legal, engineering, or surveying purposes.

SEC 2 T5N R35E WM
UMATILLA COUNTY

SCALE 1"=400'

5N 35 02

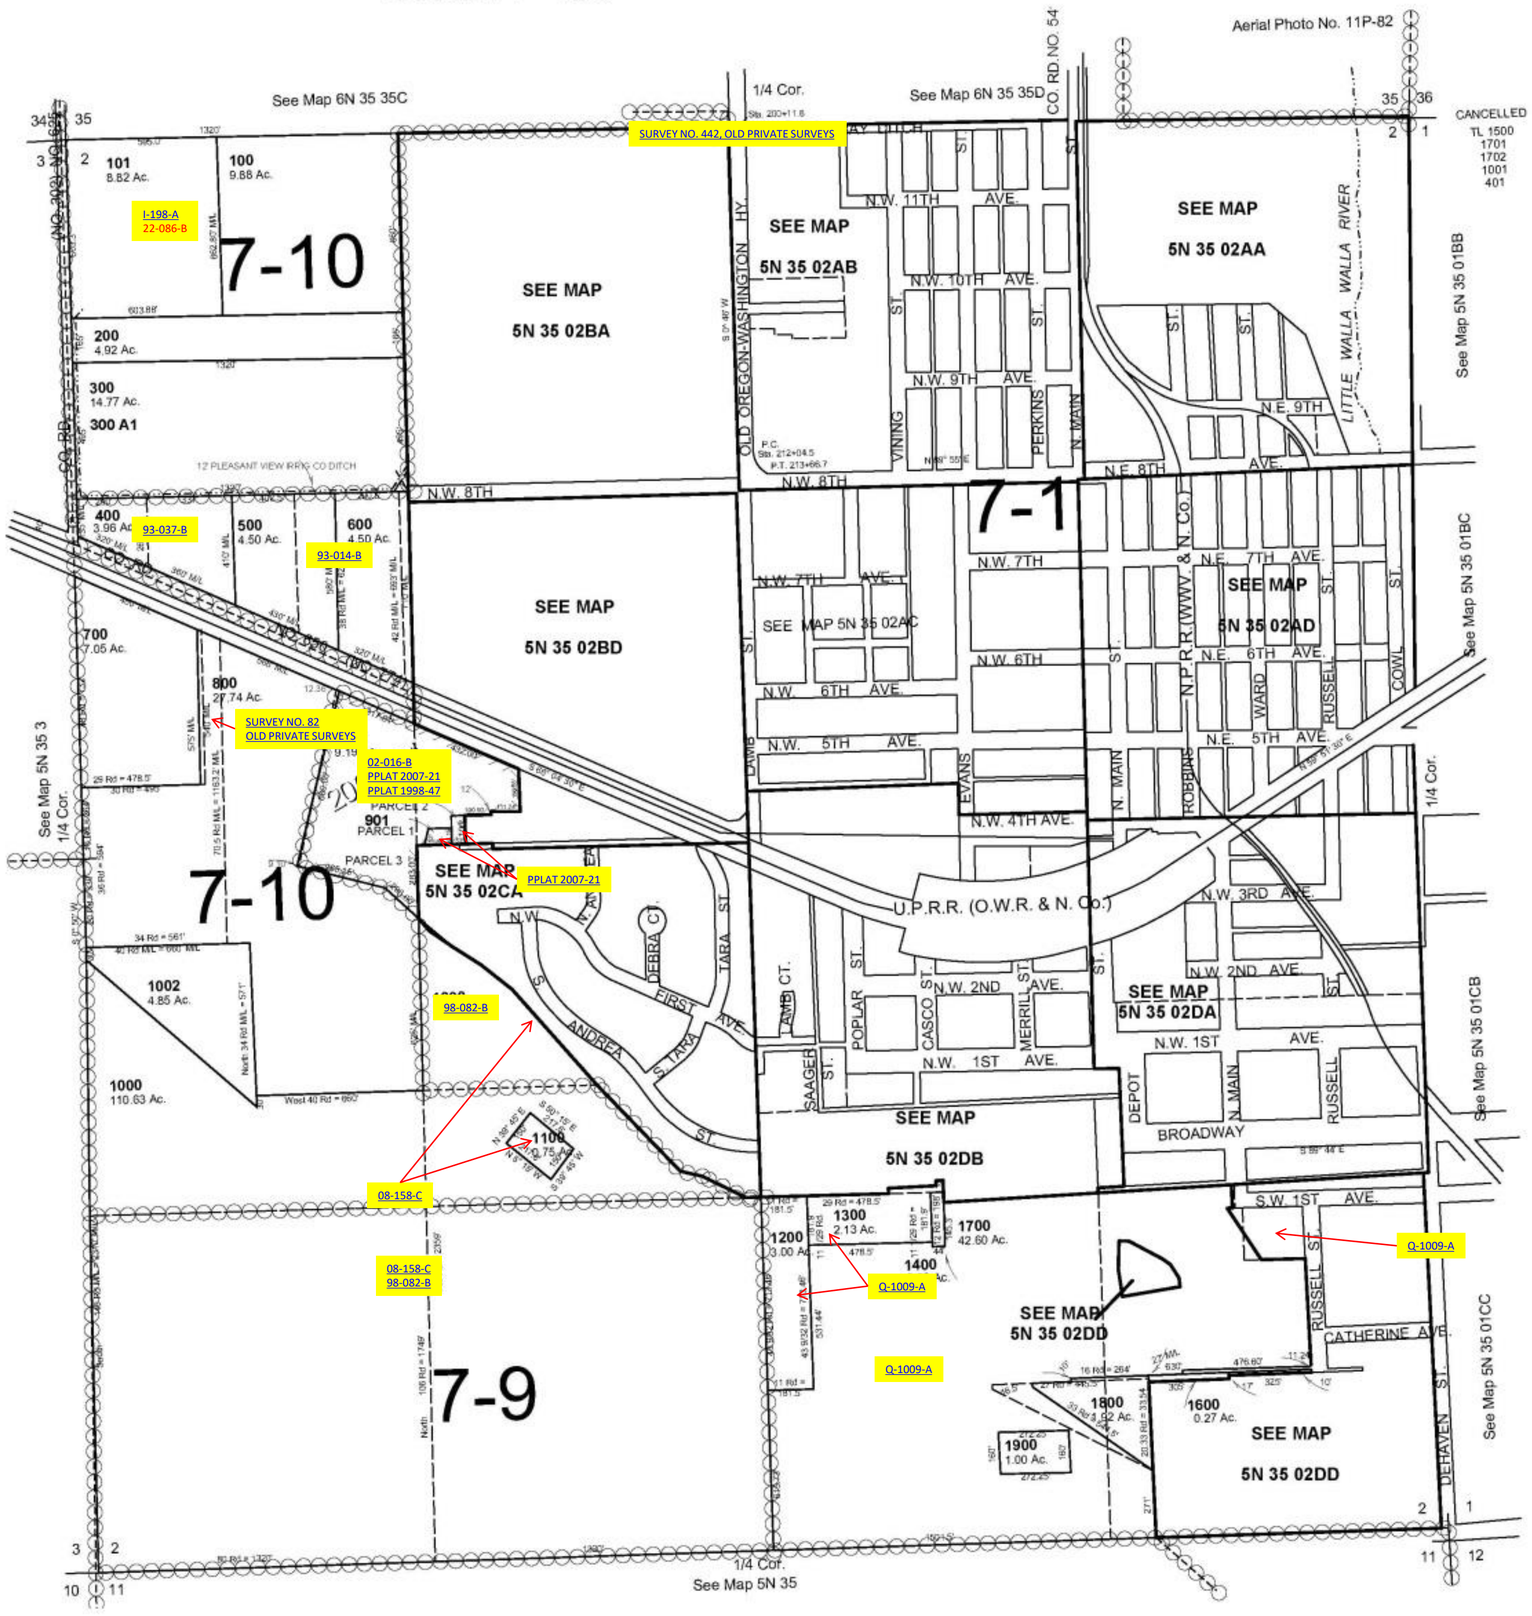

Revised: 4/14/10

5N 35 02