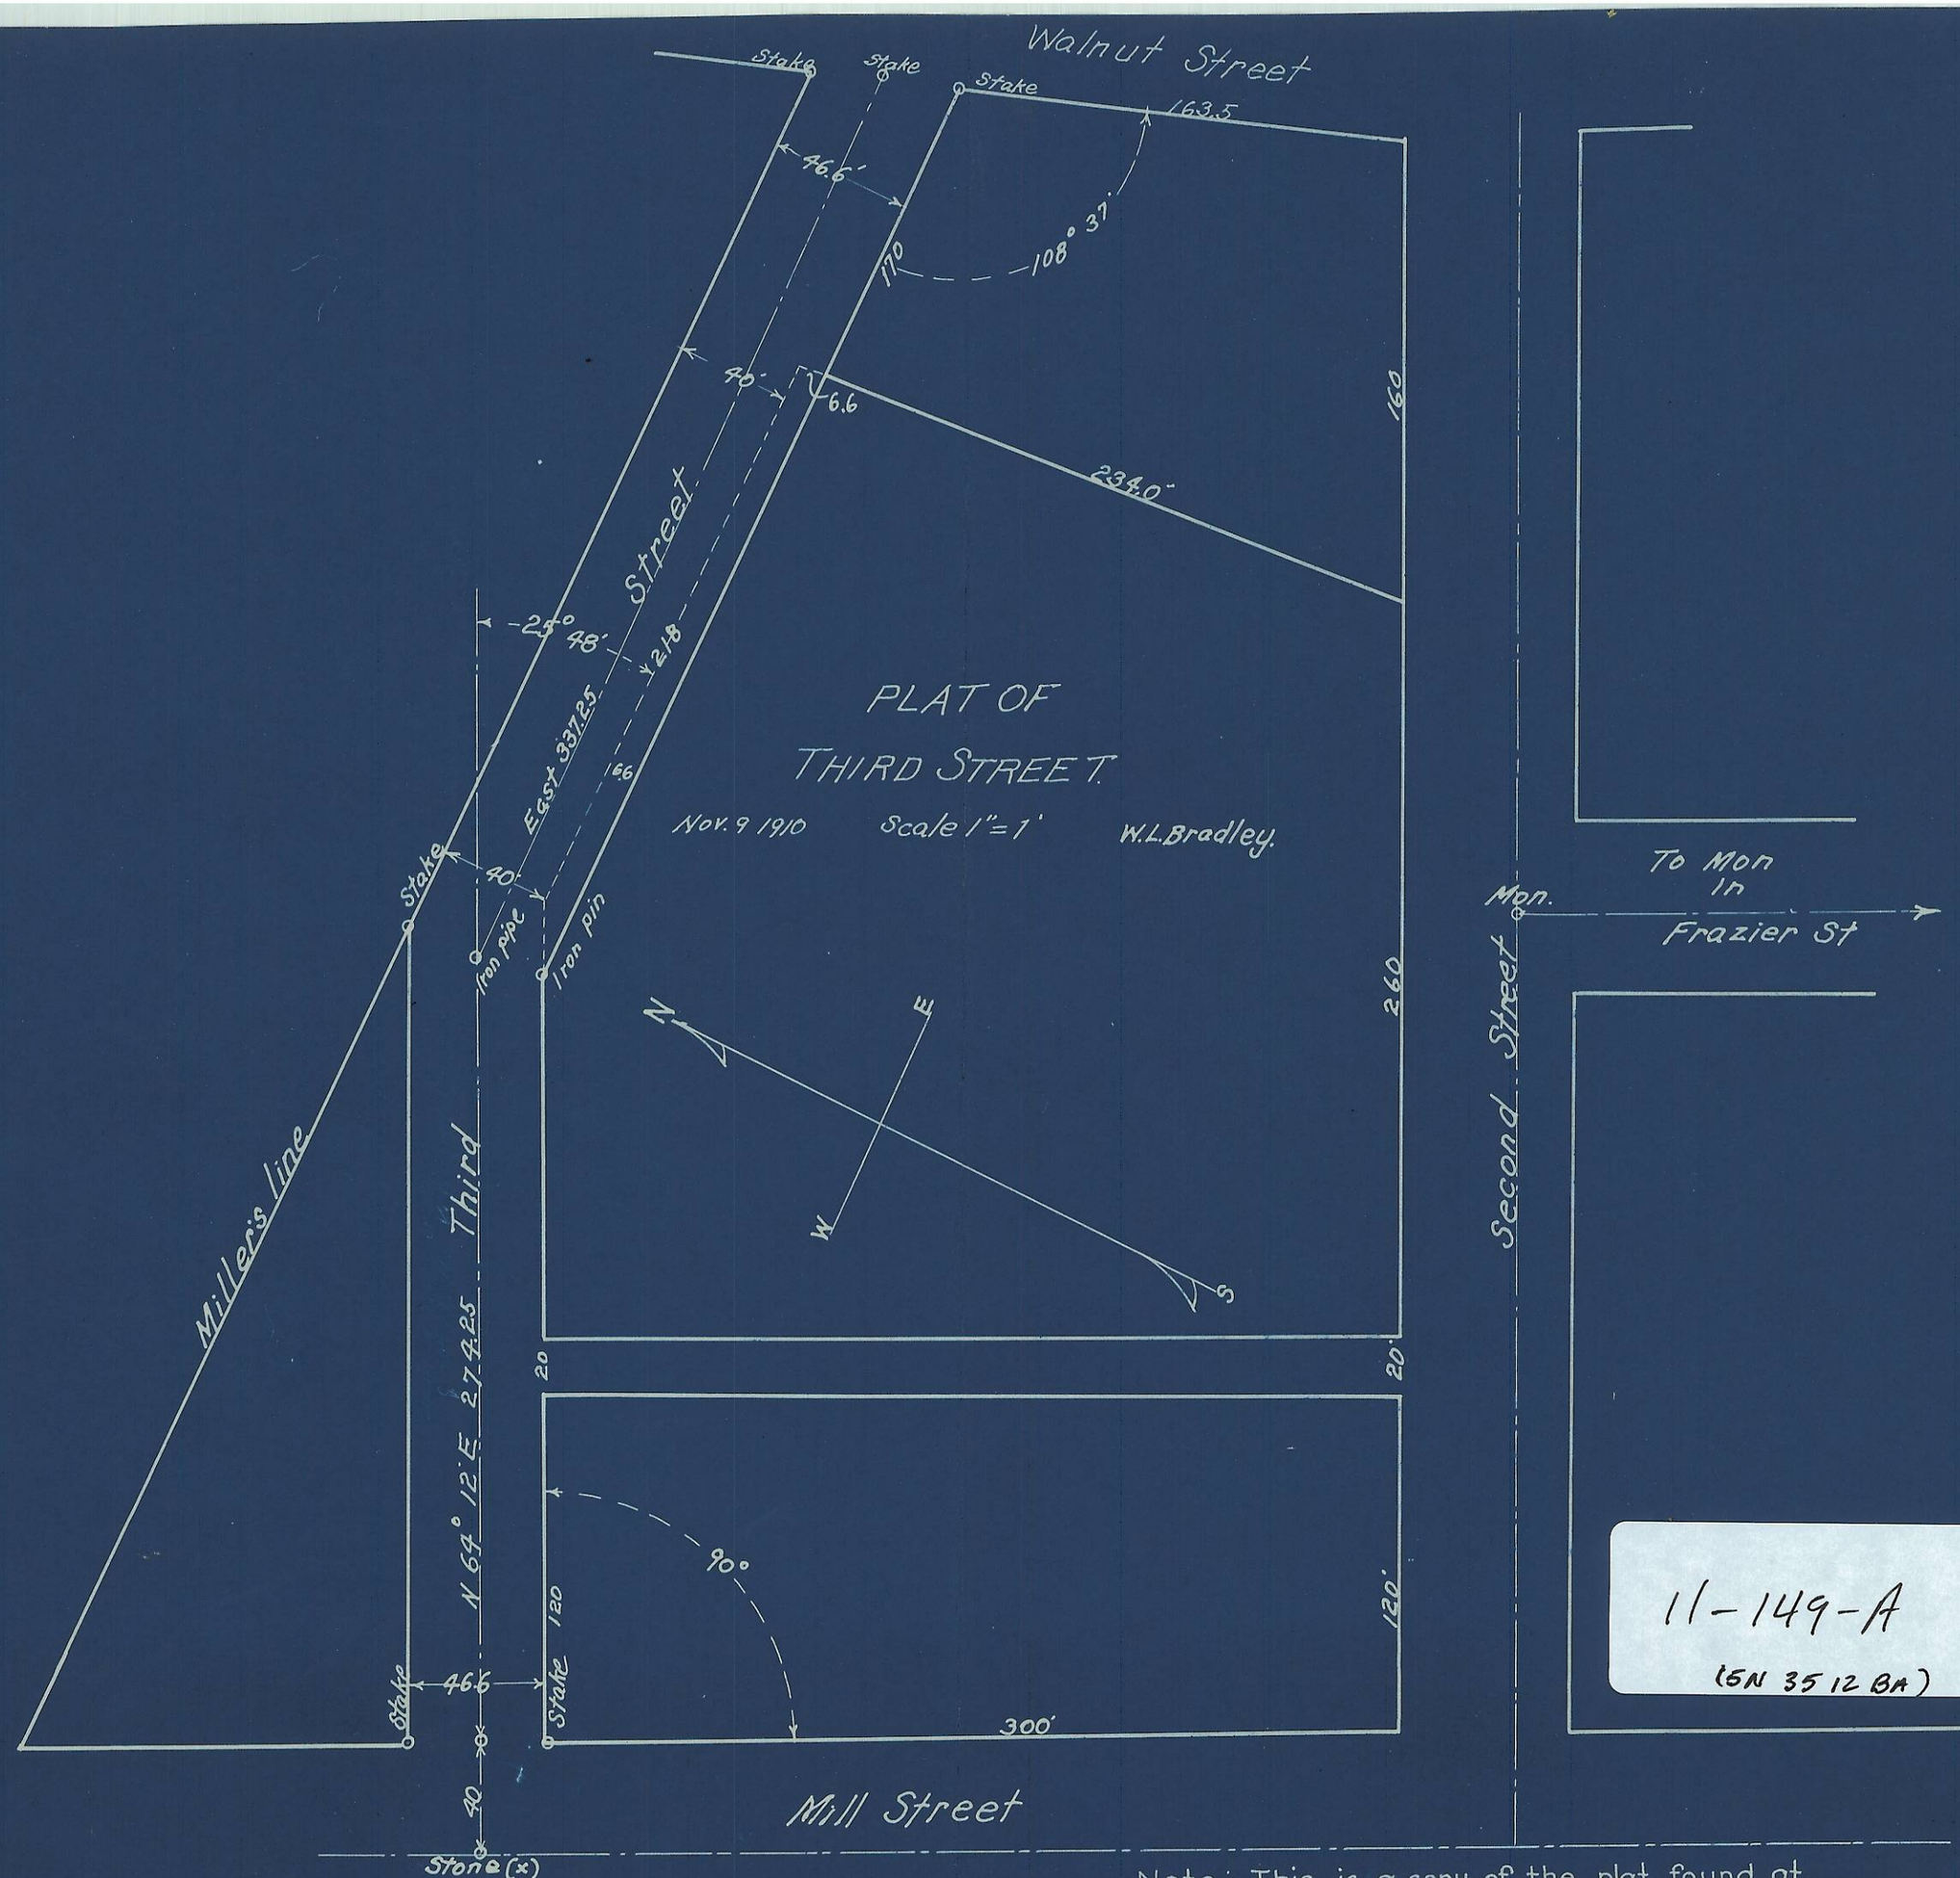

11-149-A

(5N 35 12 BA)

Note: This is a copy of the plat found at page 83 of the Milton City Plat Book at Milton Oregon. However this plat does not appear on the public official records of Umatilla County Oregon.

Hartman~ Abstract~ Company.
Pendleton Oregon.

5N 35 12 BA