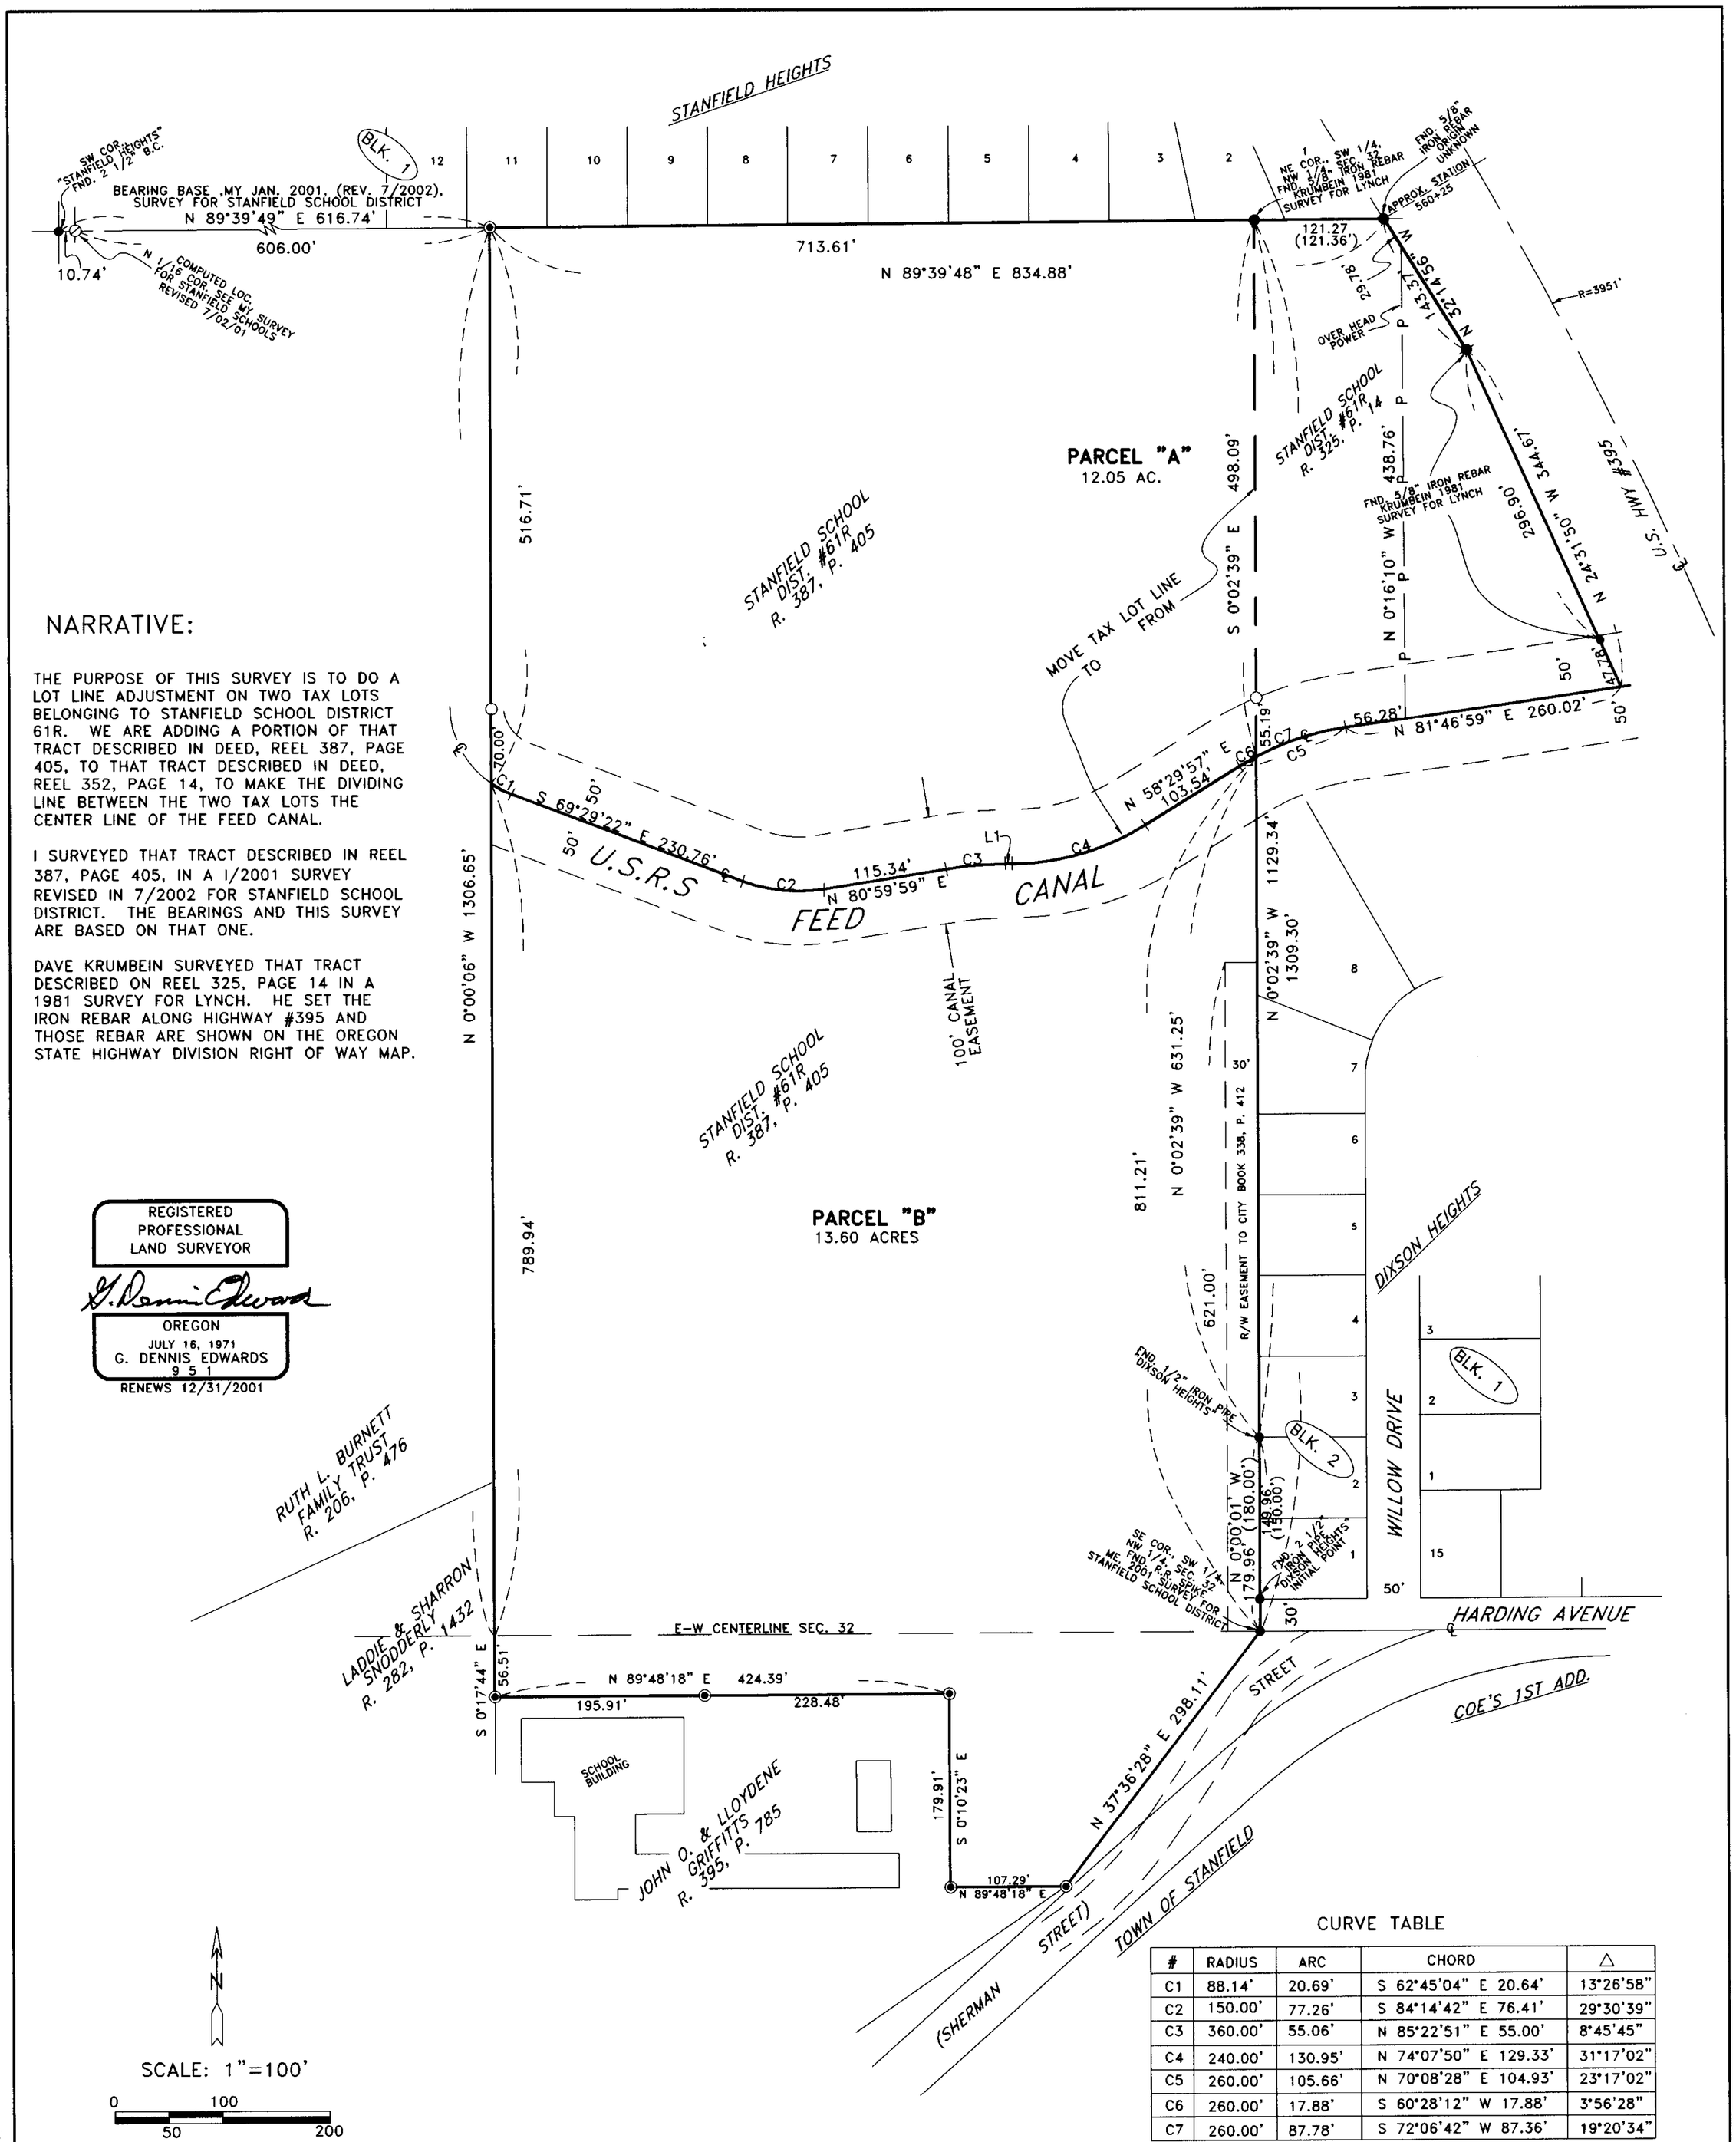

NARRATIVE:

THE PURPOSE OF THIS SURVEY IS TO DO A LOT LINE ADJUSTMENT ON TWO TAX LOTS BELONGING TO STANFIELD SCHOOL DISTRICT 61R. WE ARE ADDING A PORTION OF THAT TRACT DESCRIBED IN DEED, REEL 387, PAGE 405, TO THAT TRACT DESCRIBED IN DEED, REEL 352, PAGE 14, TO MAKE THE DIVIDING LINE BETWEEN THE TWO TAX LOTS THE CENTER LINE OF THE FEED CANAL.

I SURVEYED THAT TRACT DESCRIBED IN REEL 387, PAGE 405, IN A 1/2001 SURVEY REVISED IN 7/2002 FOR STANFIELD SCHOOL DISTRICT. THE BEARINGS AND THIS SURVEY ARE BASED ON THAT ONE.

DAVE KRUMBEIN SURVEYED THAT TRACT DESCRIBED ON REEL 325, PAGE 14 IN A 1981 SURVEY FOR LYNCH. HE SET THE IRON REBAR ALONG HIGHWAY #395 AND THOSE REBAR ARE SHOWN ON THE OREGON STATE HIGHWAY DIVISION RIGHT OF WAY MAP.

REGISTERED PROFESSIONAL LAND SURVEYOR

G. Dennis Edwards

OREGON
JULY 16, 1971
G. DENNIS EDWARDS
951
RENEWS 12/31/2001

SCALE: 1"=100'

0 50 100 200

CURVE TABLE

#	RADIUS	ARC	CHORD	△
C1	88.14'	20.69'	S 62°45'04" E 20.64'	13°26'58"
C2	150.00'	77.26'	S 84°14'42" E 76.41'	29°30'39"
C3	360.00'	55.06'	N 85°22'51" E 55.00'	8°45'45"
C4	240.00'	130.95'	N 74°07'50" E 129.33'	31°17'02"
C5	260.00'	105.66'	N 70°08'28" E 104.93'	23°17'02"
C6	260.00'	17.88'	S 60°28'12" W 17.88'	3°56'28"
C7	260.00'	87.78'	S 72°06'42" W 87.36'	19°20'34"

LINE TABLE

#	BEARING	DISTANCE
L1	N 89°45'43" E	6.47'

LEGEND:

- ● MONUMENTS FOUND AS NOTED
- ◉ FOUND 5/8" IRON REBAR, MY 2001 SURVEY FOR STANFIELD SCHOOL DISTRICT REVISED 7/02/01
- ○ SET 5/8"X30" IRON REBAR WITH PLASTIC CAP #951
- ⊘ COMPUTED CORNER
- △ SET R.R. SPIKE STAMPED #951
- [000] OF RECORD, DEED

SURVEY FOR STANFIELD SCHOOL DISTRICT
IN E 1/2, SEC. 32, T 4 N, R 29 E,
W.M., UMATILLA COUNTY, OREGON
7/12/02 JOB# S0206143
EDWARDS SURVEYING P.O. BOX 763
541-567-3336 HERMISTON, OREGON 97838
DRAWN BY NJF

RECEIVED BY
Umatilla County Surveyor
Date 11-03
Rec'd By KK
No. 03-2658