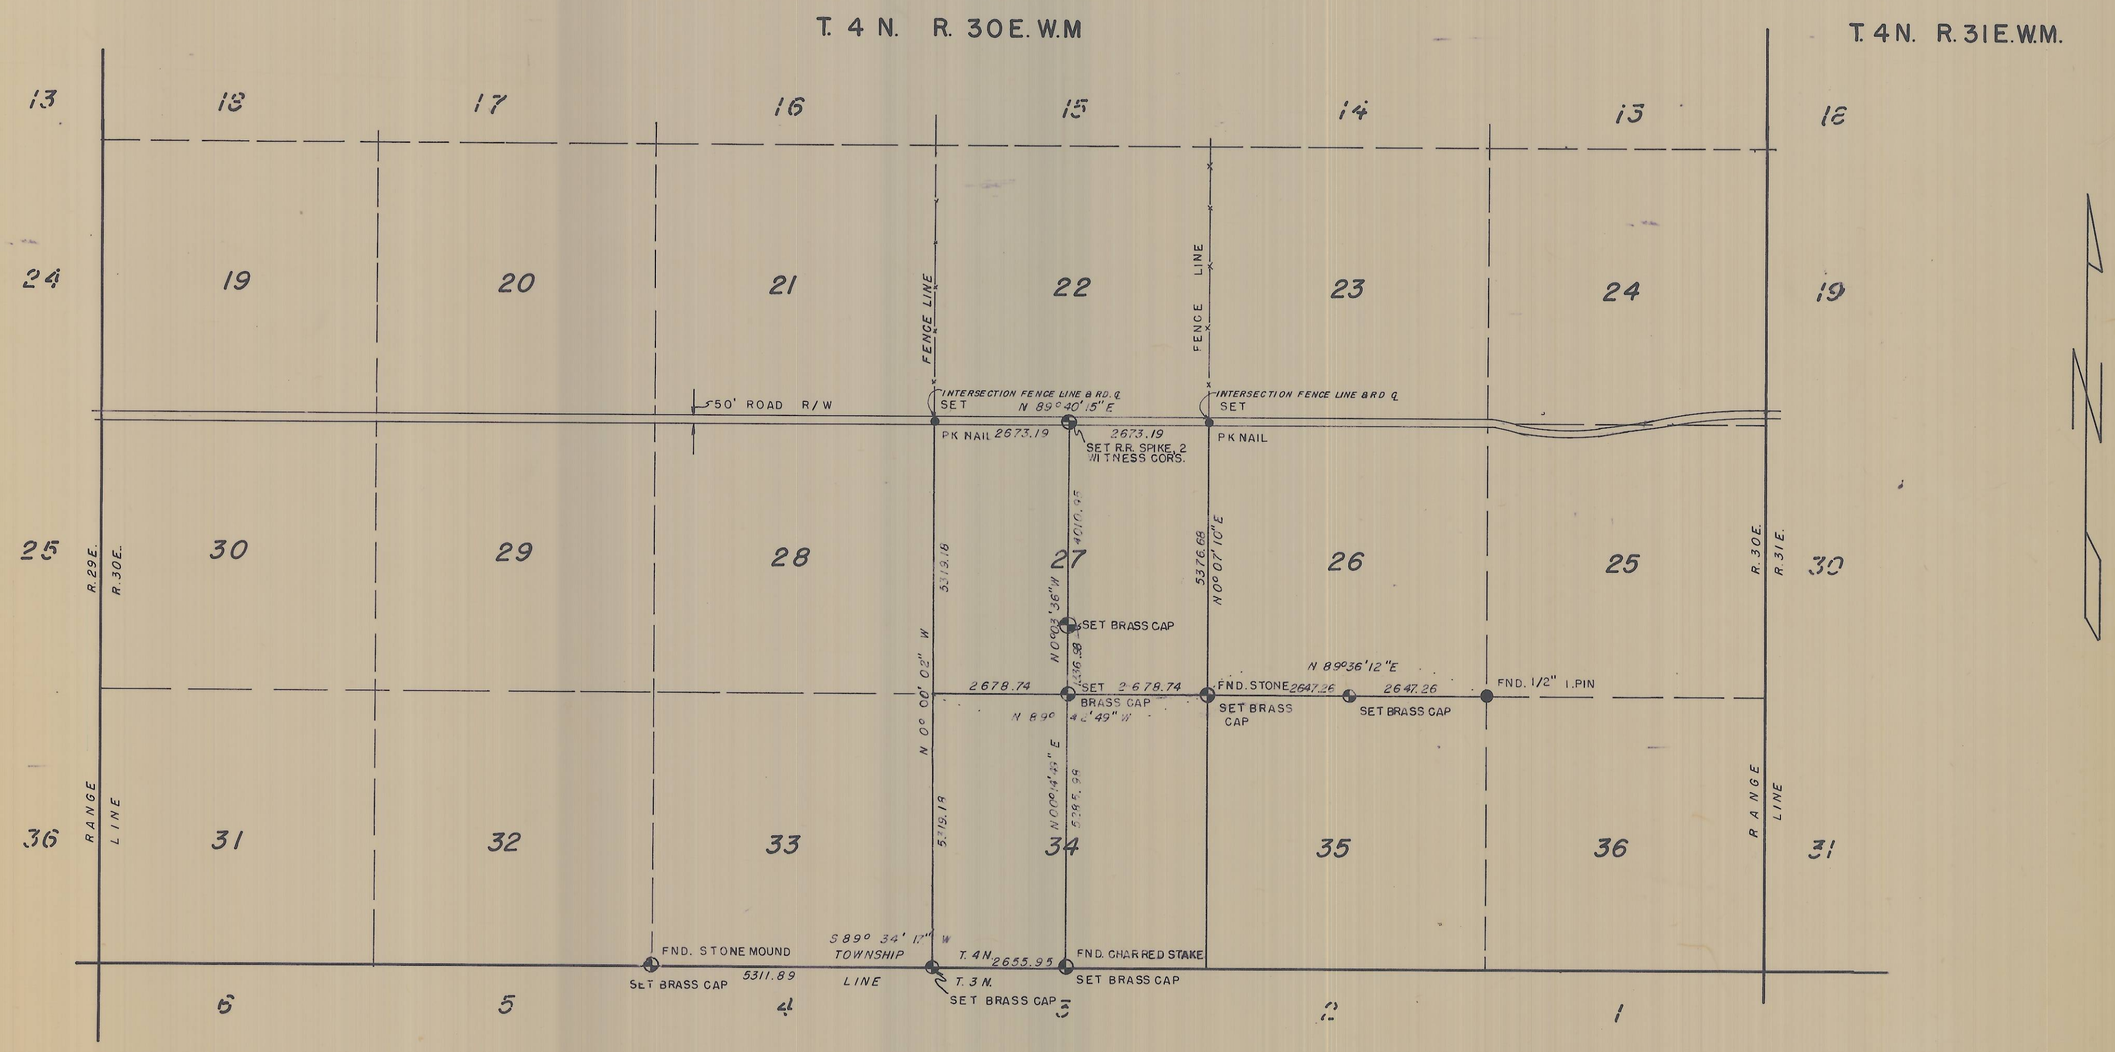

NOTE: BEARINGS ARE BASED UPON PRELIMINARY DATA FOR N.G.S. STATION "STAGE" - THEY ARE TRUE BEARINGS & DISTANCES.

REGISTERED PROFESSIONAL LAND SURVEYOR
David H. Krumbein
OREGON
JULY 17, 1970
DAVID H. KRUMBEIN
933

REVISED: 12-24-74 D.E.S.					
SURVEY FOR KILGORE - GEHRKE SECS. 27 & 34 T. 4 N. R. 30 E. W. M.	WAYNE HARRIS CO. INC. I-162-B ENGINEERS SURVEYORS PENDLETON OREGON				
	SCALE	1" = 2000'	DRN. BY	D.E.S.	DRNG. NO.
	DATE	9-9-74	CKD. BY	DHK	74-425C