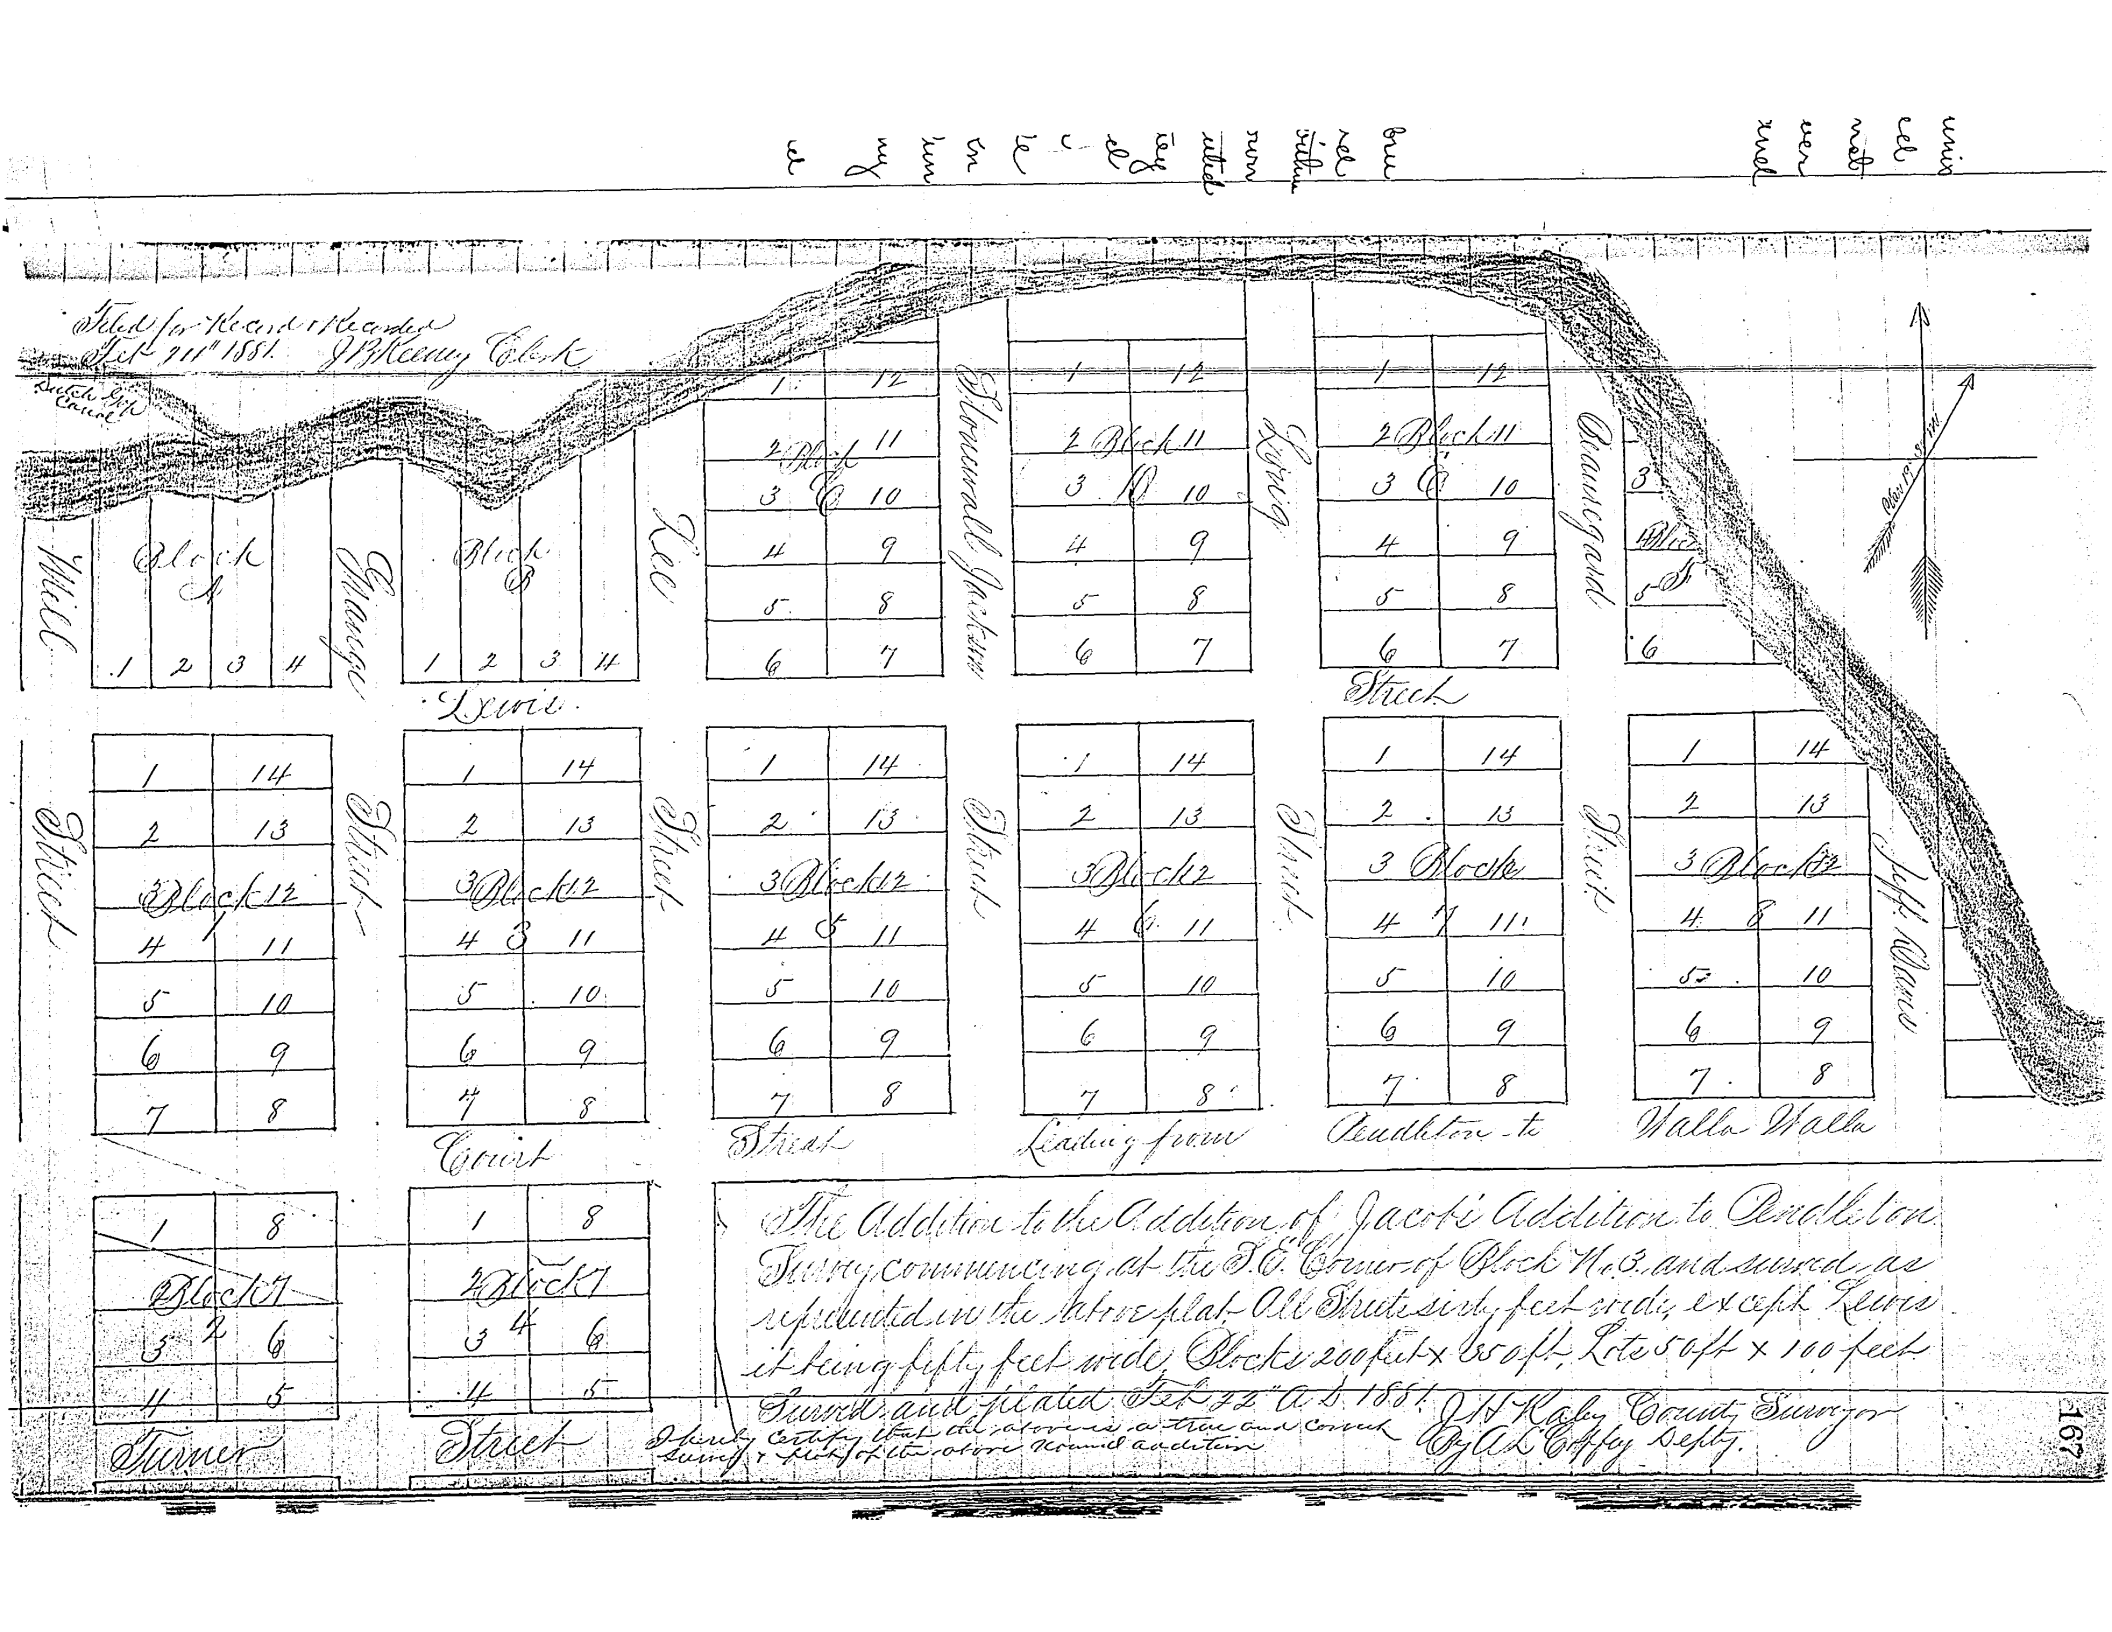
Filed for Record & Recorded
Jan 7th 1881 J.B. Kenny Co. Clk
Dutch Gulch Canal
Block A
Block B
Mill
Orange
Lewis
Rec
Rowland
Jackson
King
Grand
Main
Street
Court
Leading from
Addition to
Walla Walla
Turner
Addition to the Addition of Jacobs Addition to Pendleton
County, commencing at the S.E. Corner of Block No 3 and surveyed, as
represented on the Above plat. All Streets sixty feet wide, except Lewis
it being fifty feet wide, Blocks 200 feet x 65 ft. Lots 50 ft x 100 feet
Surveyed and platted Jan 22nd A.D. 1881. J.H. Raley County Surveyor
By A.L. Coffey Deputy.
I hereby certify that the above is a true and correct
Survey & Plat of the above named addition
By A.L. Coffey Deputy
167