Survey for AL STILWELL
In SW¼ Section 2, T4N, R28E, W.M.,
Umatilla County, Oregon
6/22/94 Job #S7902038-A
Edwards Surveying P.O. Box 763
503-567-3336 Hermiston, OR. 97838

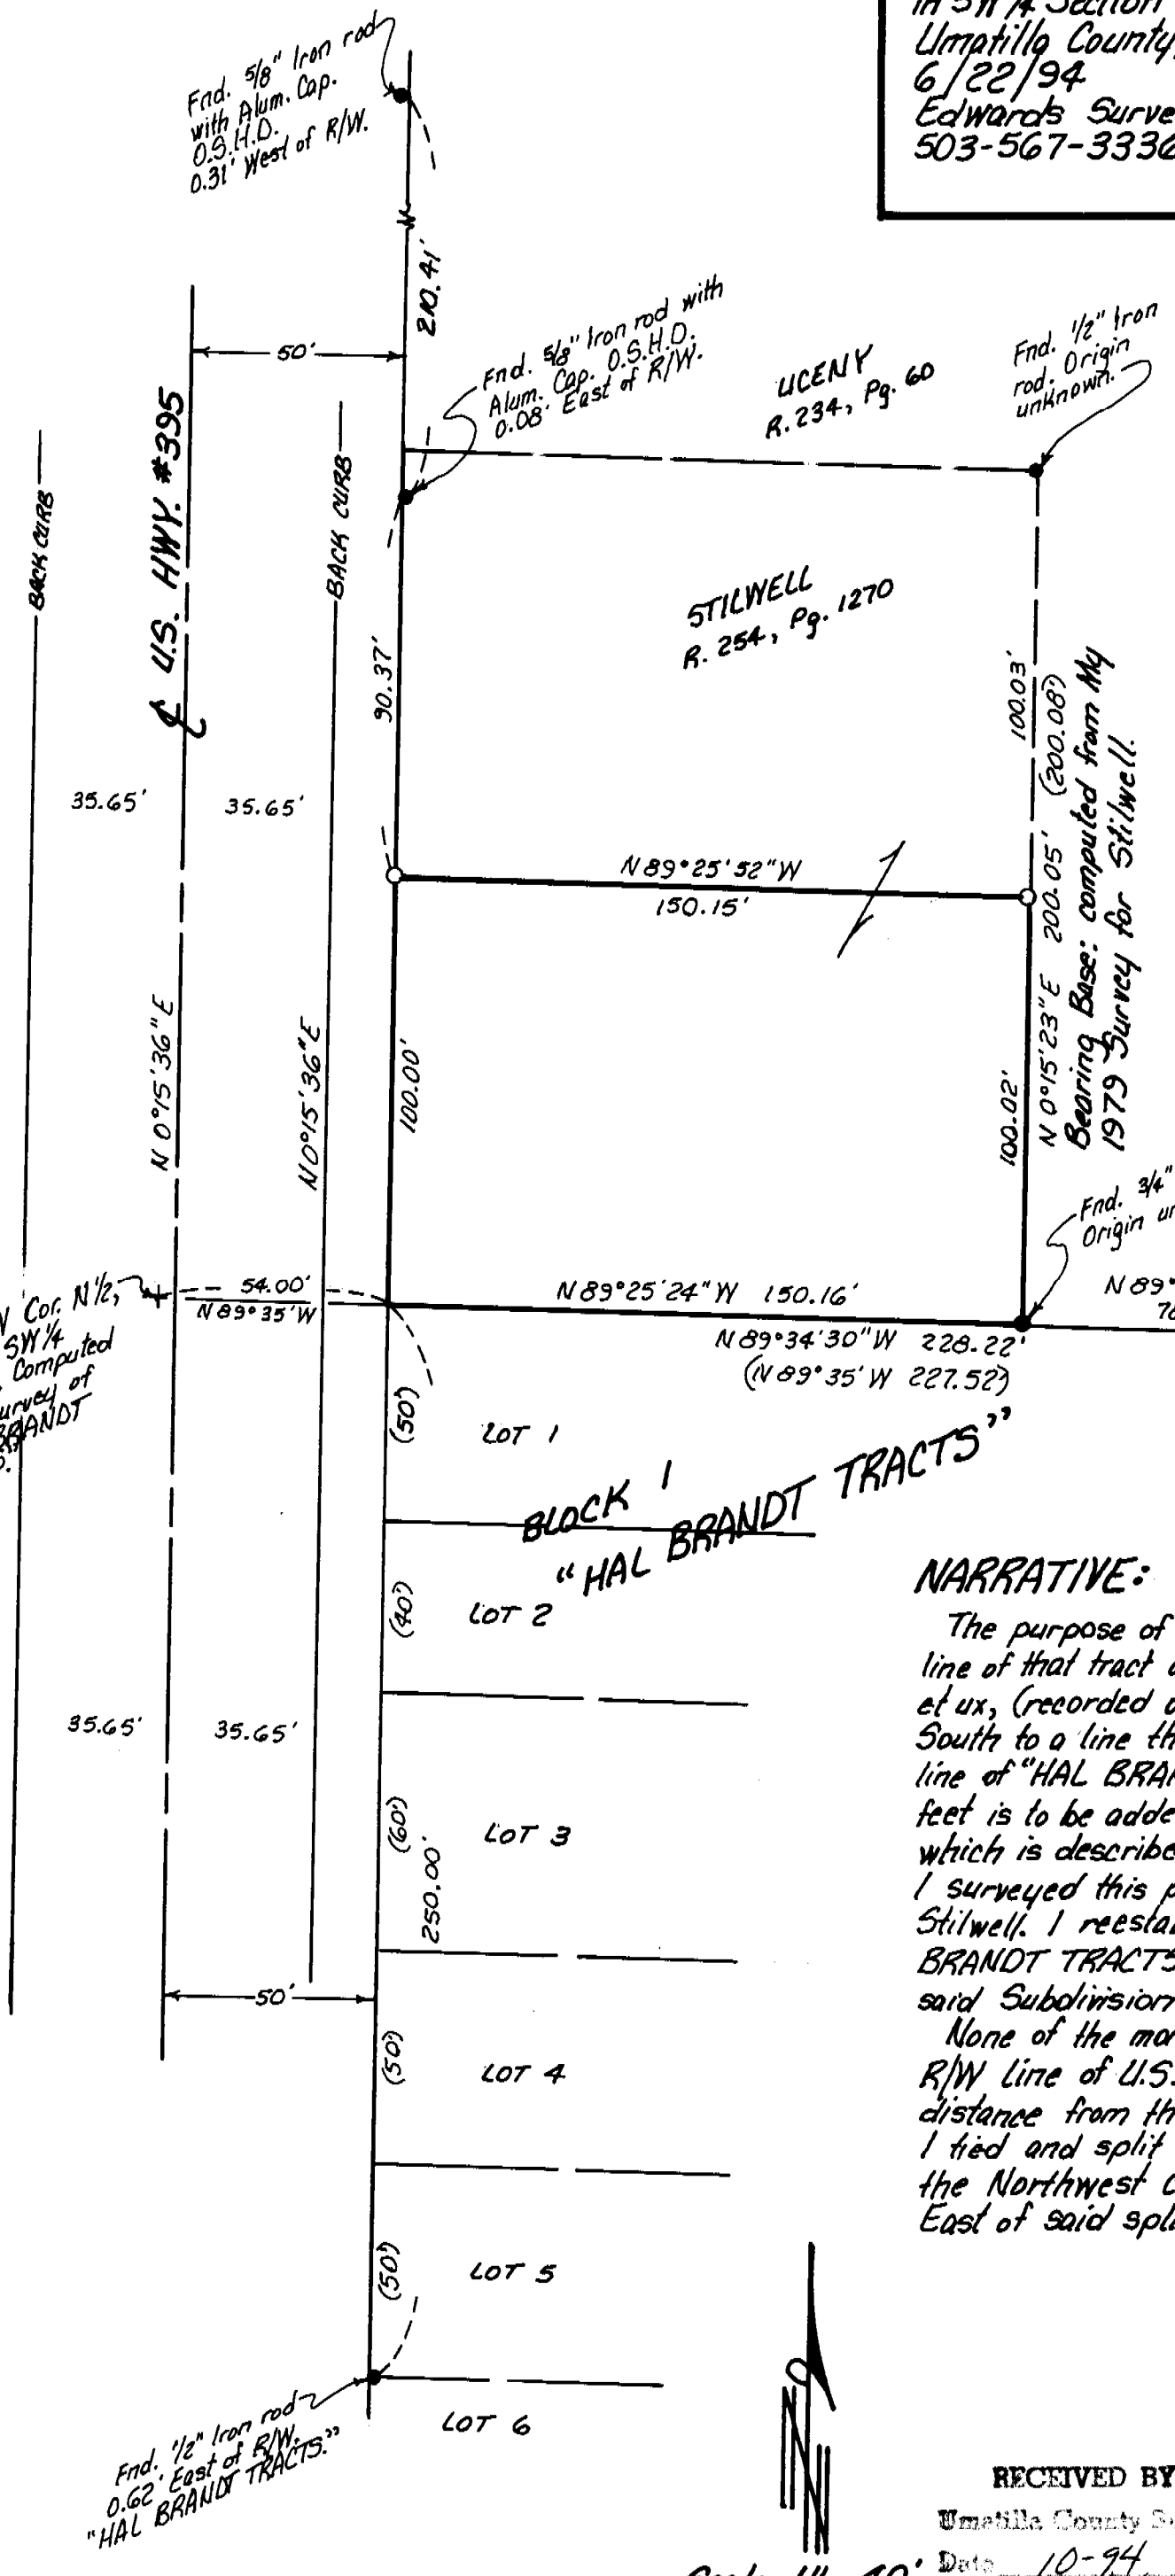

LEGEND:

- ● Found monuments, as noted.
- ○ Set 5/8" x 30" rebar with plastic cap #951.
- (000) of Record.

NARRATIVE:

The purpose of this survey is to move the North line of that tract of land deeded to Allen Stilwell, et ux, (recorded on Reel 254, Page 1270) 100 feet South to a line that is 100 feet North of the North line of "HAL BRANDT TRACTS." The North 100 feet is to be added to John Uceny's property which is described in Deed, Reel 234, Page 60. I surveyed this property in a 1979 survey for Stilwell. I reestablished the North line of "HAL BRANDT TRACTS" from monuments found in said Subdivision.

None of the monuments found along the East R/W line of U.S. Highway #395 match the distance from the centerline as constructed, so I tied and split the curbs on both sides and set the Northwest corner of this property 50 feet East of said split.

REGISTERED PROFESSIONAL LAND SURVEYOR
G. Dennis Edwards
OREGON JULY 15, 1971 G. DENNIS EDWARDS 951

RECEIVED BY
Umatilla County Surveyor
Date 10-94
Rec'd By KK
No. 94-143-A

94-143-A