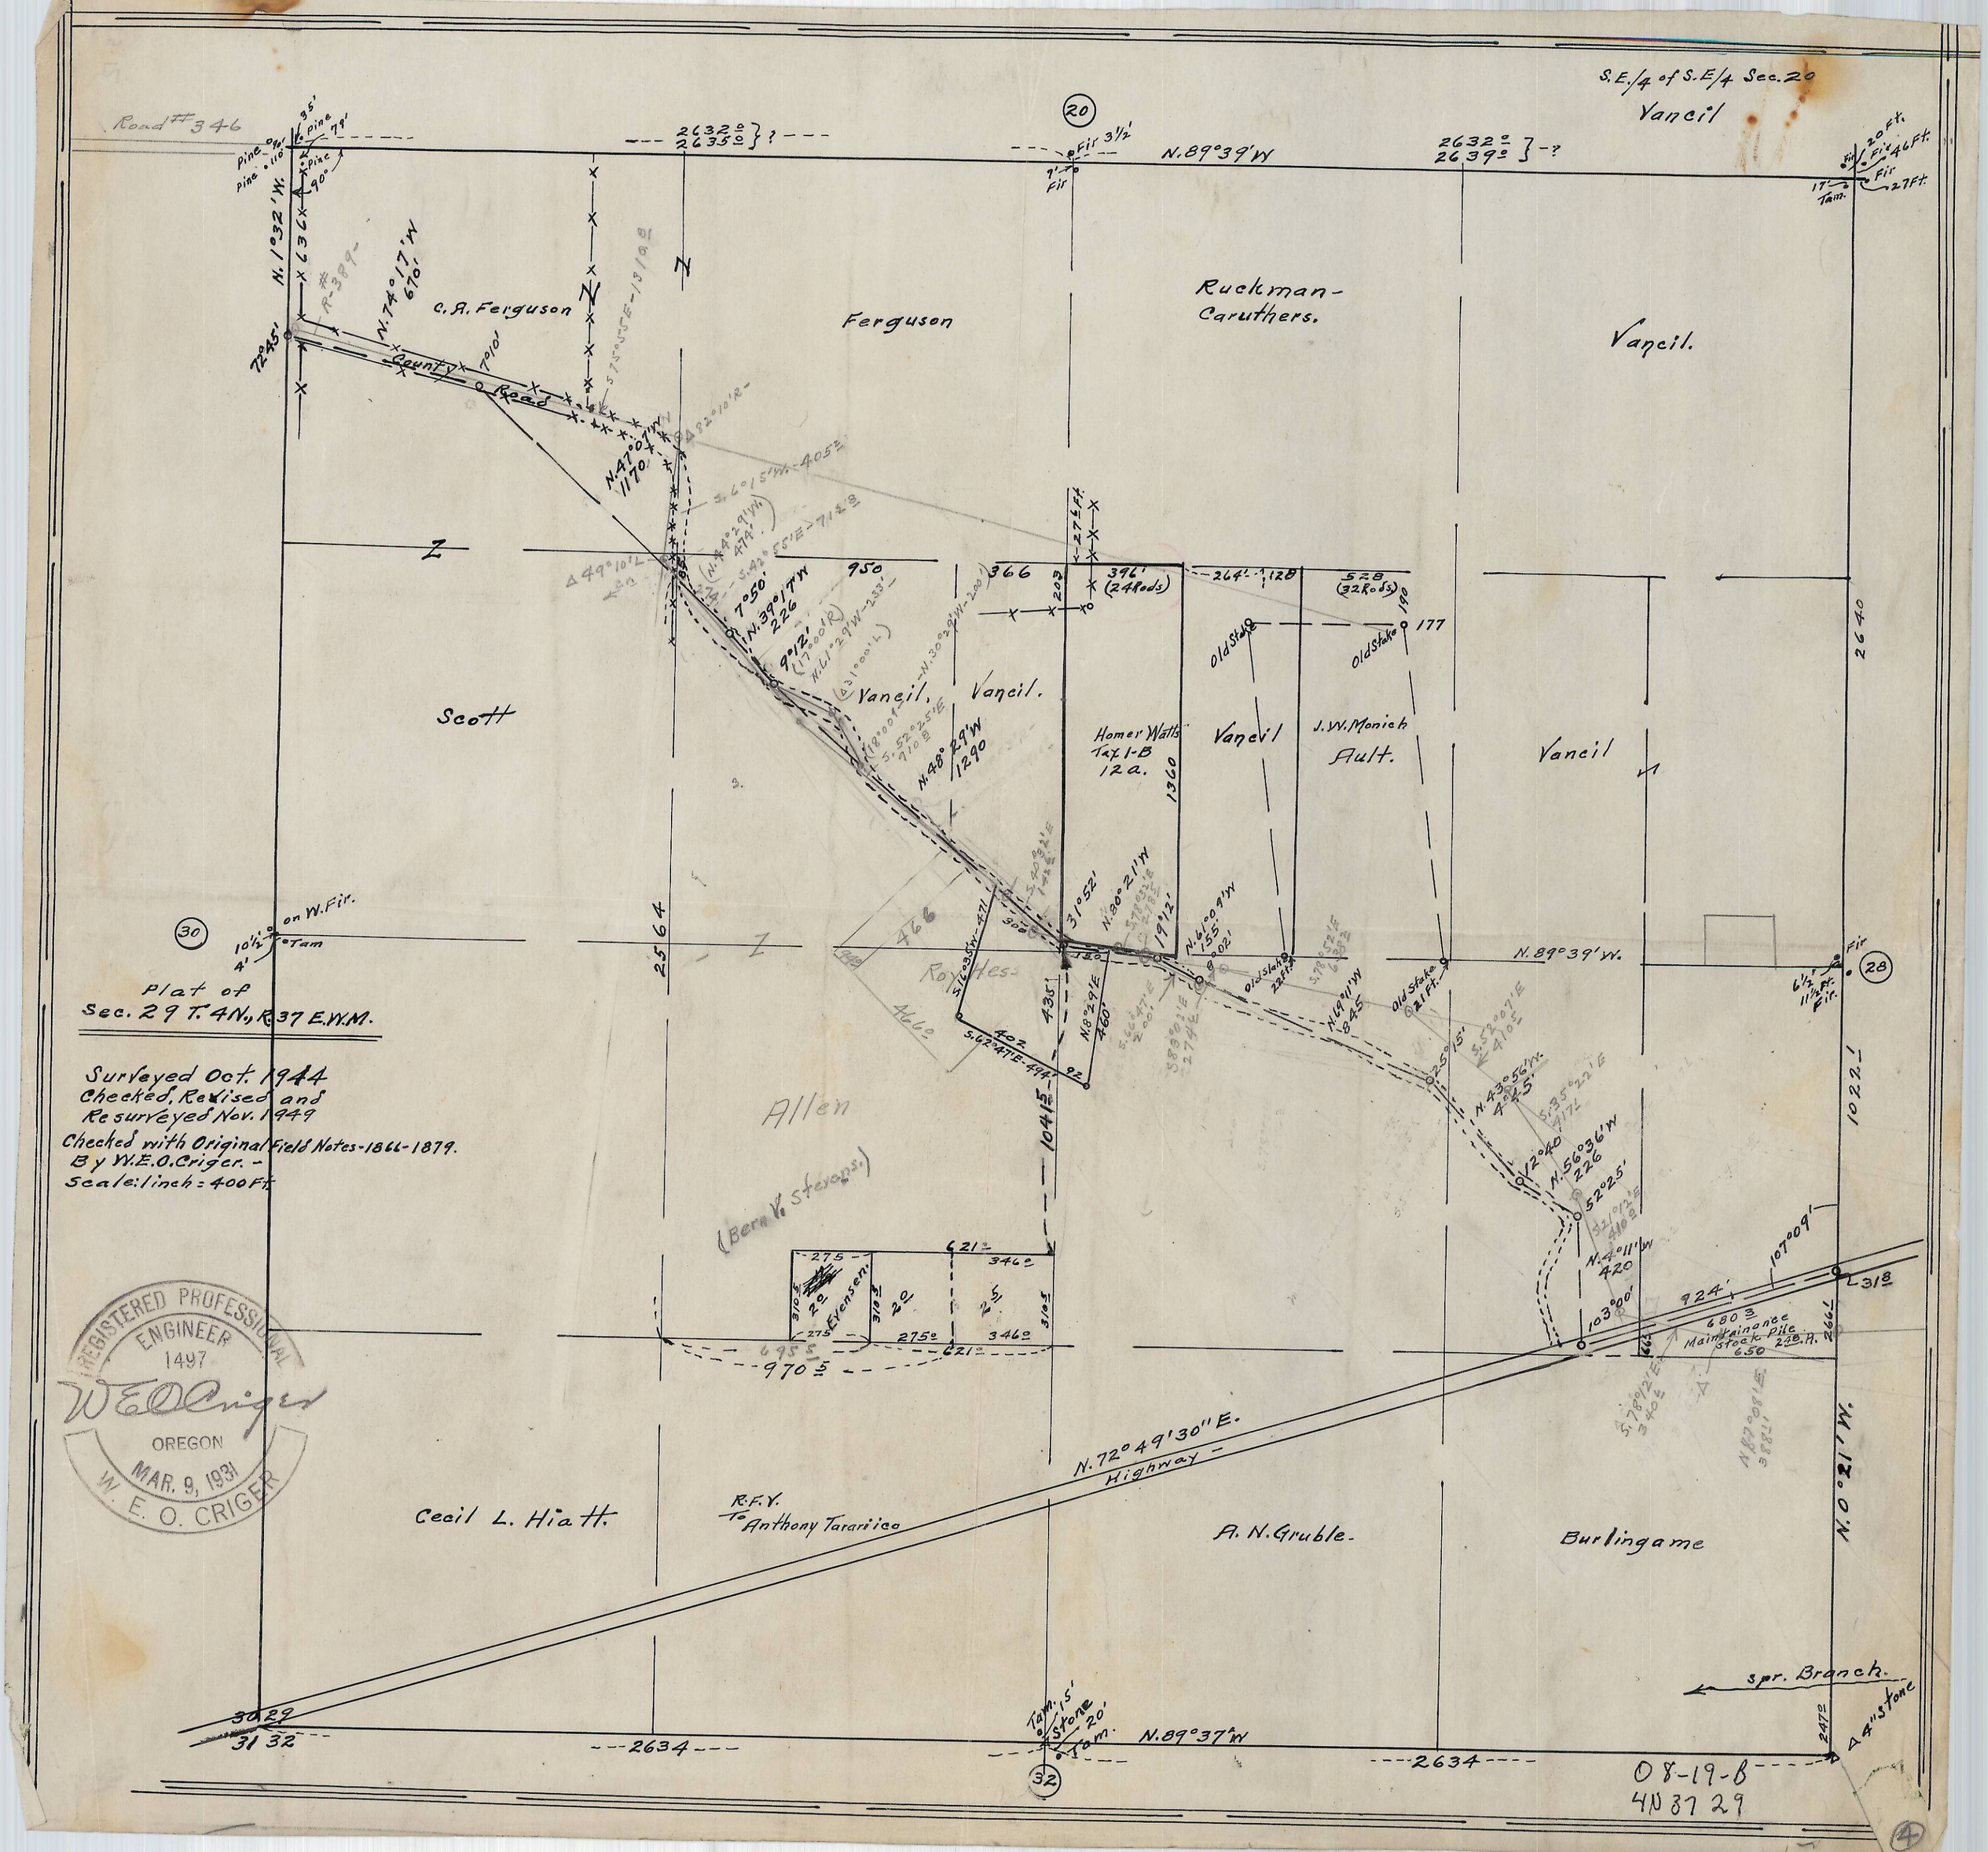

Road #346
S.E./4 of S.E./4 Sec. 20
Vancil
N.89°39'W
C.A. Ferguson
Ferguson
Ruckman-Caruthers.
Vancil.
County Road
Scott
Vancil.
Vancil.
Homer Watts Tax 1-B 12a.
Vancil
J.W. Monich
Ault.
Vancil
Roy Hess
Allen
(Bern V. Stevens)
Cecil L. Hiatt.
R.F.V. To Anthony Tararico
A.N. Gruble.
Burlingame
N.72°49'30" E.
Highway
N.89°37'W
spr. Branch.
Maintainance Stock Pile
Plat of
Sec. 29 T.4N., R.37 E.W.M.
Surveyed Oct. 1944
Checked, Revised and
Resurveyed Nov. 1949
Checked with Original Field Notes-1866-1879.
By W.E.O. Criger.
Scale: 1 inch = 400 Ft.
REGISTERED PROFESSIONAL ENGINEER 1497
W.E.O. Criger
OREGON
MAR. 9, 1931
W. E. O. CRIGER
08-19-B
4N 37 29