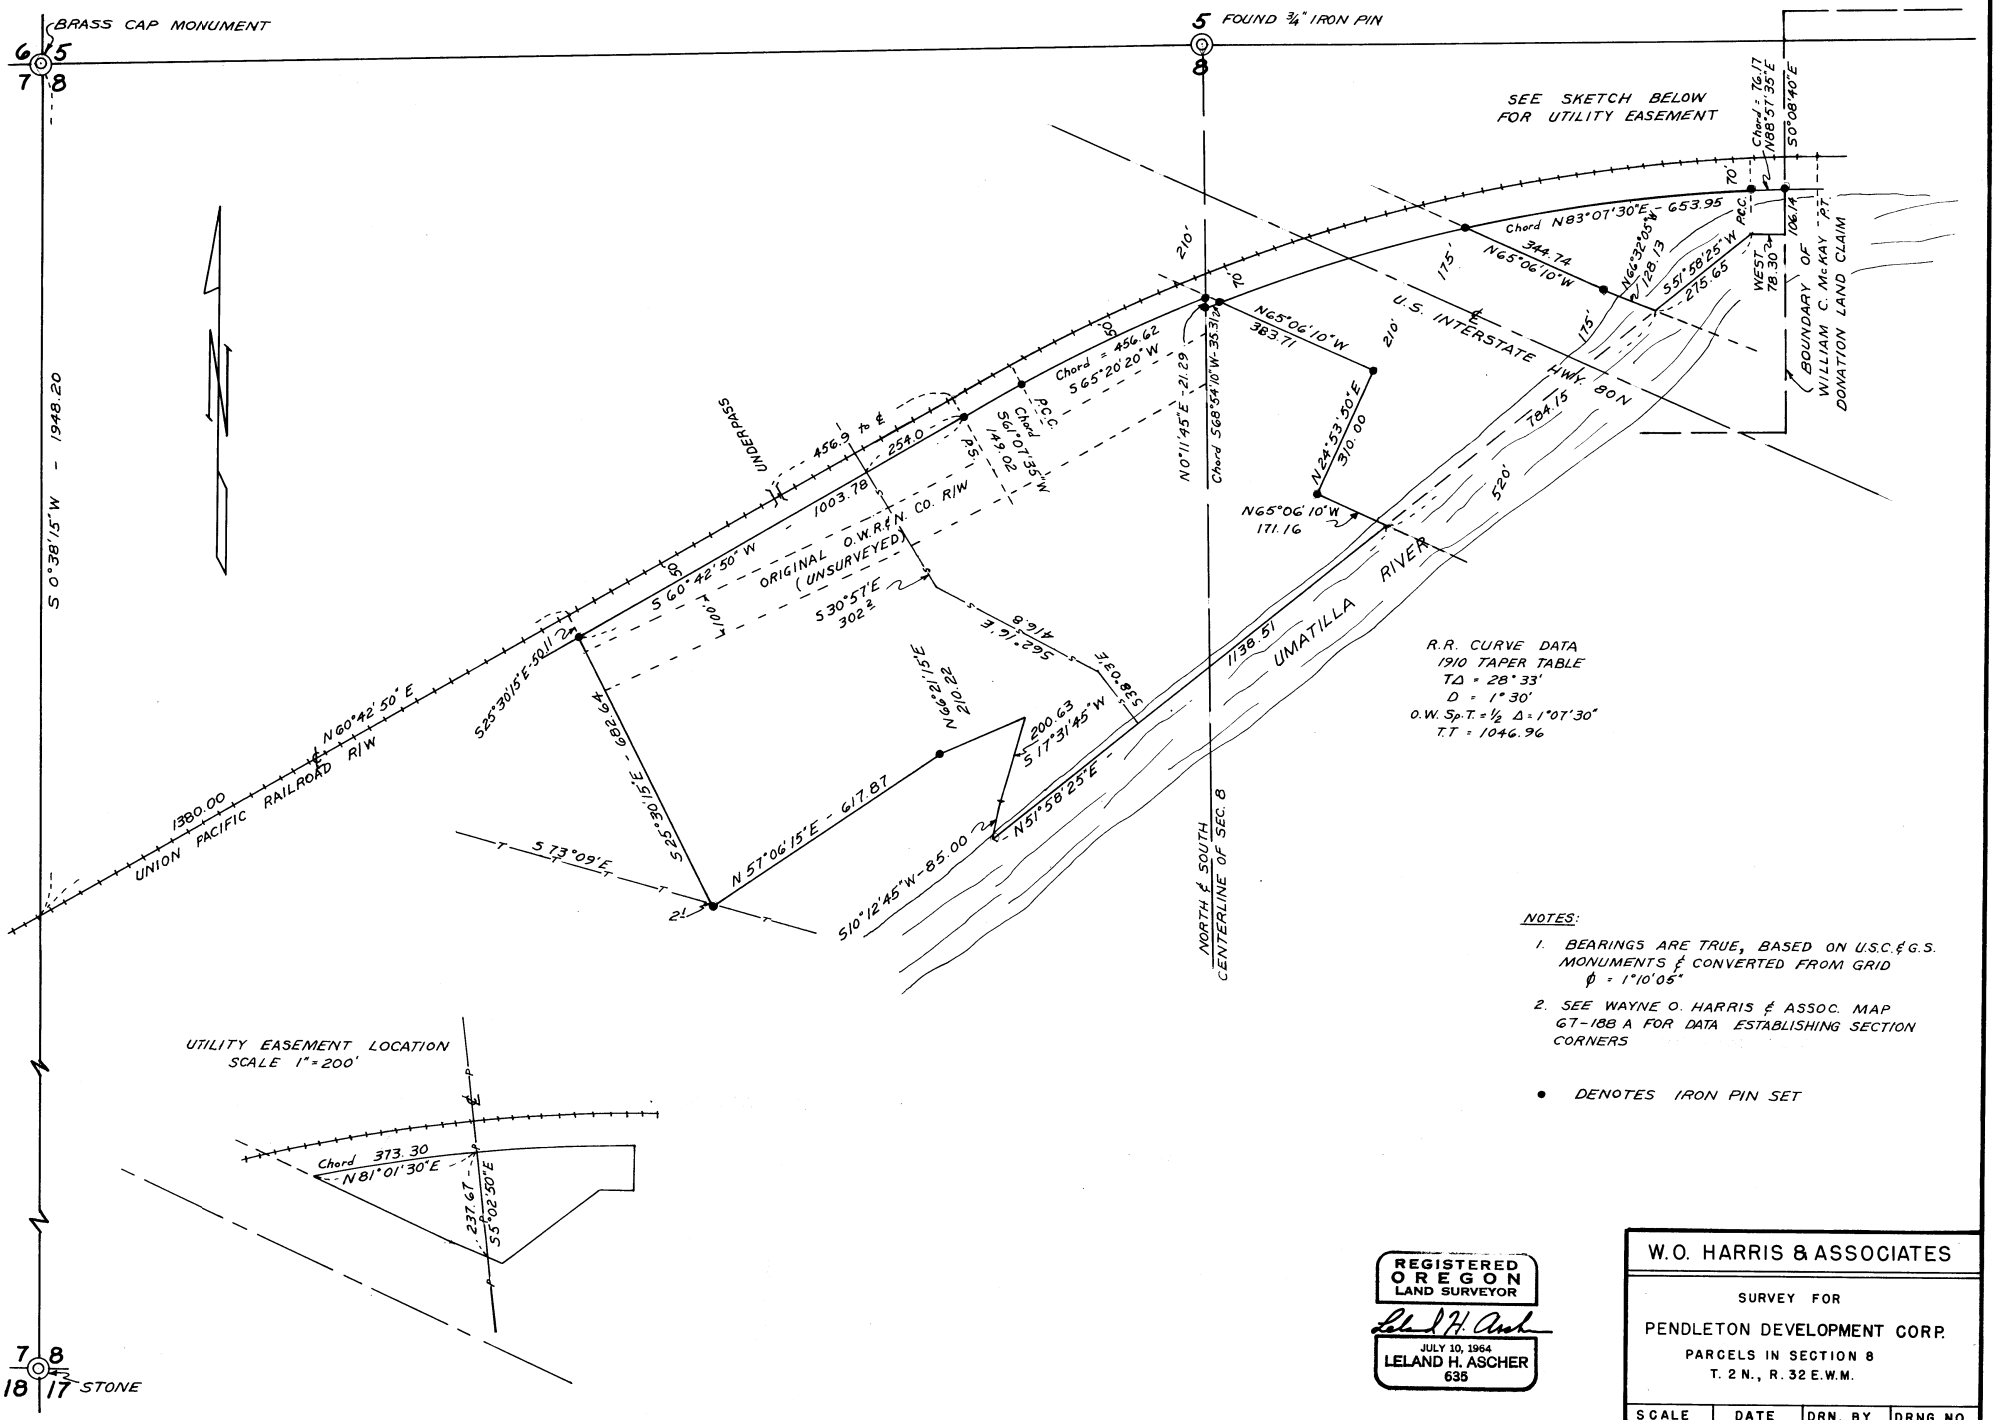

R.R. CURVE DATA
1910 TAPER TABLE
TΔ = 28°33'
D = 1°30'
O.W. Sp.T. = 1/2 Δ = 1°07'30"
T.T = 1046.96

NOTES:

1. BEARINGS ARE TRUE, BASED ON U.S.C.&G.S. MONUMENTS & CONVERTED FROM GRID ϕ = 1°10'05"
2. SEE WAYNE O. HARRIS & ASSOC. MAP 67-188 A FOR DATA ESTABLISHING SECTION CORNERS

• DENOTES IRON PIN SET

REGISTERED OREGON LAND SURVEYOR
JULY 10, 1964
LELAND H. ASCHER
635

W.O. HARRIS & ASSOCIATES			
SURVEY FOR PENDLETON DEVELOPMENT CORP. PARCELS IN SECTION 8 T. 2 N., R. 32 E.W.M.			
SCALE	DATE	DRN. BY	DRNG. NO.
1" = 200'	3-2-67	LHA	67-203 C

D-5-B