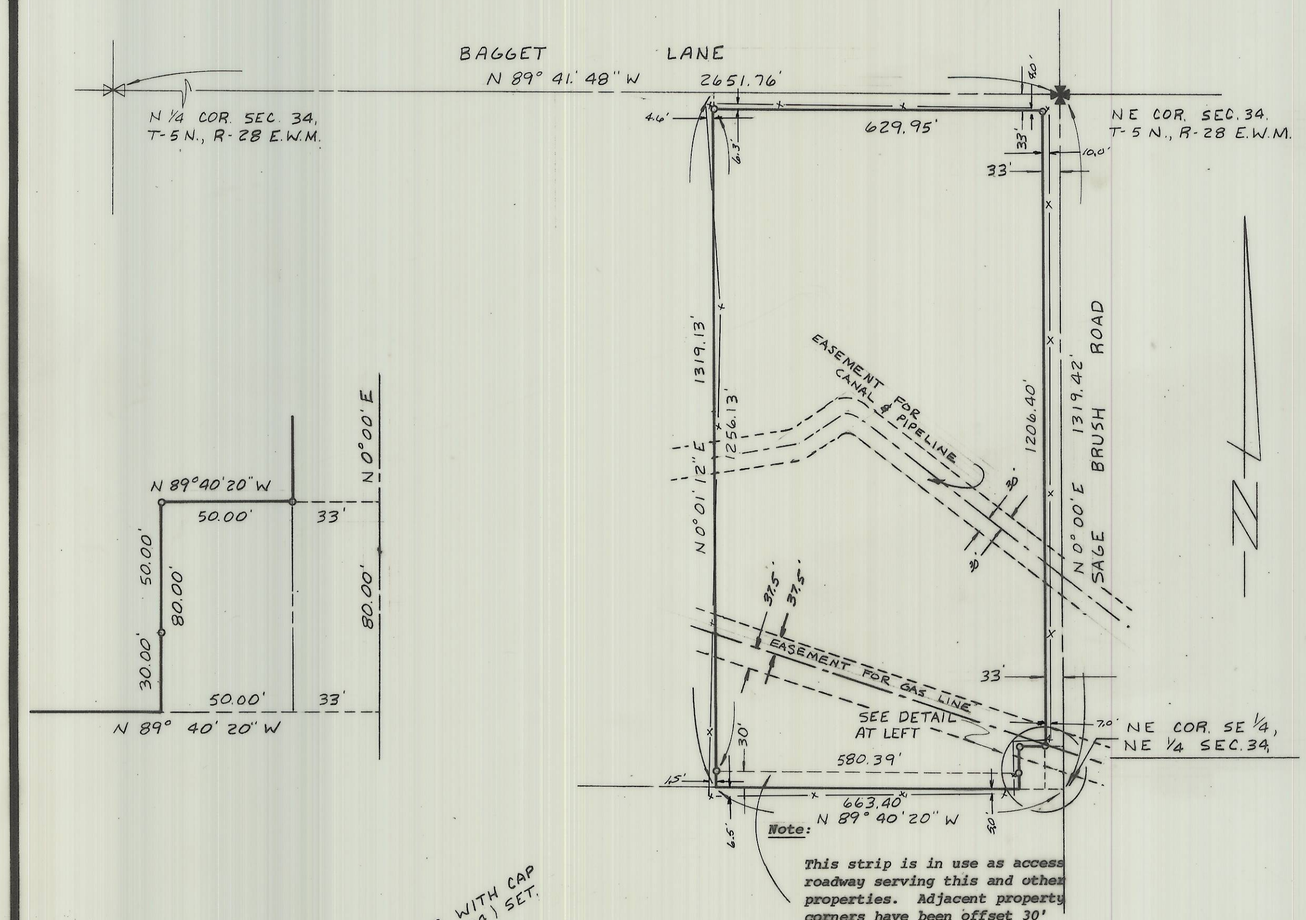

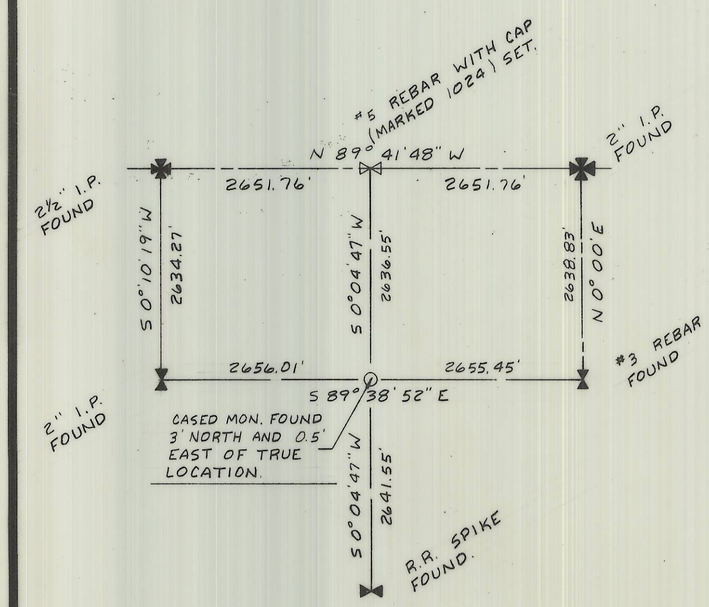

LEGAL DESCRIPTION:

The EAST Half of the NORTHEAST Quarter of the NORTHEAST Quarter of Sec. 34, Township 5 NORTH, Range 28, E.W.M.

EXCEPTING THEREFROM that parcel conveyed to Eastern Oregon Gas Company, an Oregon corporation, by Deed recorded December 14, 1959 in Book 256, page 622, Deed Records, and more particularly described as follows:

Beginning at the SOUTHEAST corner of the NORTHEAST Quarter of the NORTHEAST Quarter of Section 34, Township 5 NORTH, Range 28;

THENCE NORTH along the EAST line of said Section, 80 FEET;

THENCE WEST and parallel with the SOUTH line of said NORTHEAST Quarter of the NORTHEAST Quarter a distance of 83 FEET;

THENCE SOUTH and parallel with the EAST line of said Section a distance of 80 FEET;

THENCE EAST along the SOUTH line of said NORTHEAST Quarter of the NORTHEAST Quarter 83 FEET to the point of beginning;

EXCEPTING any and all water rights of way, canals, ditches and roads;

AUDITORS CERTIFICATE

FILED FOR RECORD THIS _____ DAY OF _____, 1979, AT _____ .M. IN BOOK _____ AND PAGE _____, OF SURVEYS, AT THE REQUEST OF TIMOTHY P. STEPHENS.

COUNTY AUDITOR _____ BY DEPUTY _____

RECEIVED BY
Umatilla County Surveyor
Date 7-20-79
Rec'd By SLB
No. Q-1131-B

SURVEYORS CERTIFICATE:

I, Thomas F. Upton, Professional Land Surveyor, Certificate No. 1024 hereby certify that this map represents a survey conducted by me, or under my direction, that the bearings and distances are shown here on correctly and that monuments have been set on the ground as shown on the map.

REGISTERED PROFESSIONAL LAND SURVEYOR
OREGON
FEBRUARY 14, 1975
THOMAS F. UPTON
1024

UPTON LAND SURVEYING
1802 FRUITVALE BLVD. YAKIMA WASHINGTON
TELEPHONE 248-1176

PROPERTY SURVEY
FOR
COLUMBIA ENGINEERS SERVICES, INC.

NE 1/4 SEC. 34, T-5 N. R-28 E.W.M.

DRAWN C.U.	FIELD T.P.S	CHECKED T.P.S.
SCALE 1"=200	JOB NO. 77138	DATE 7-2-79

Q-1131-B