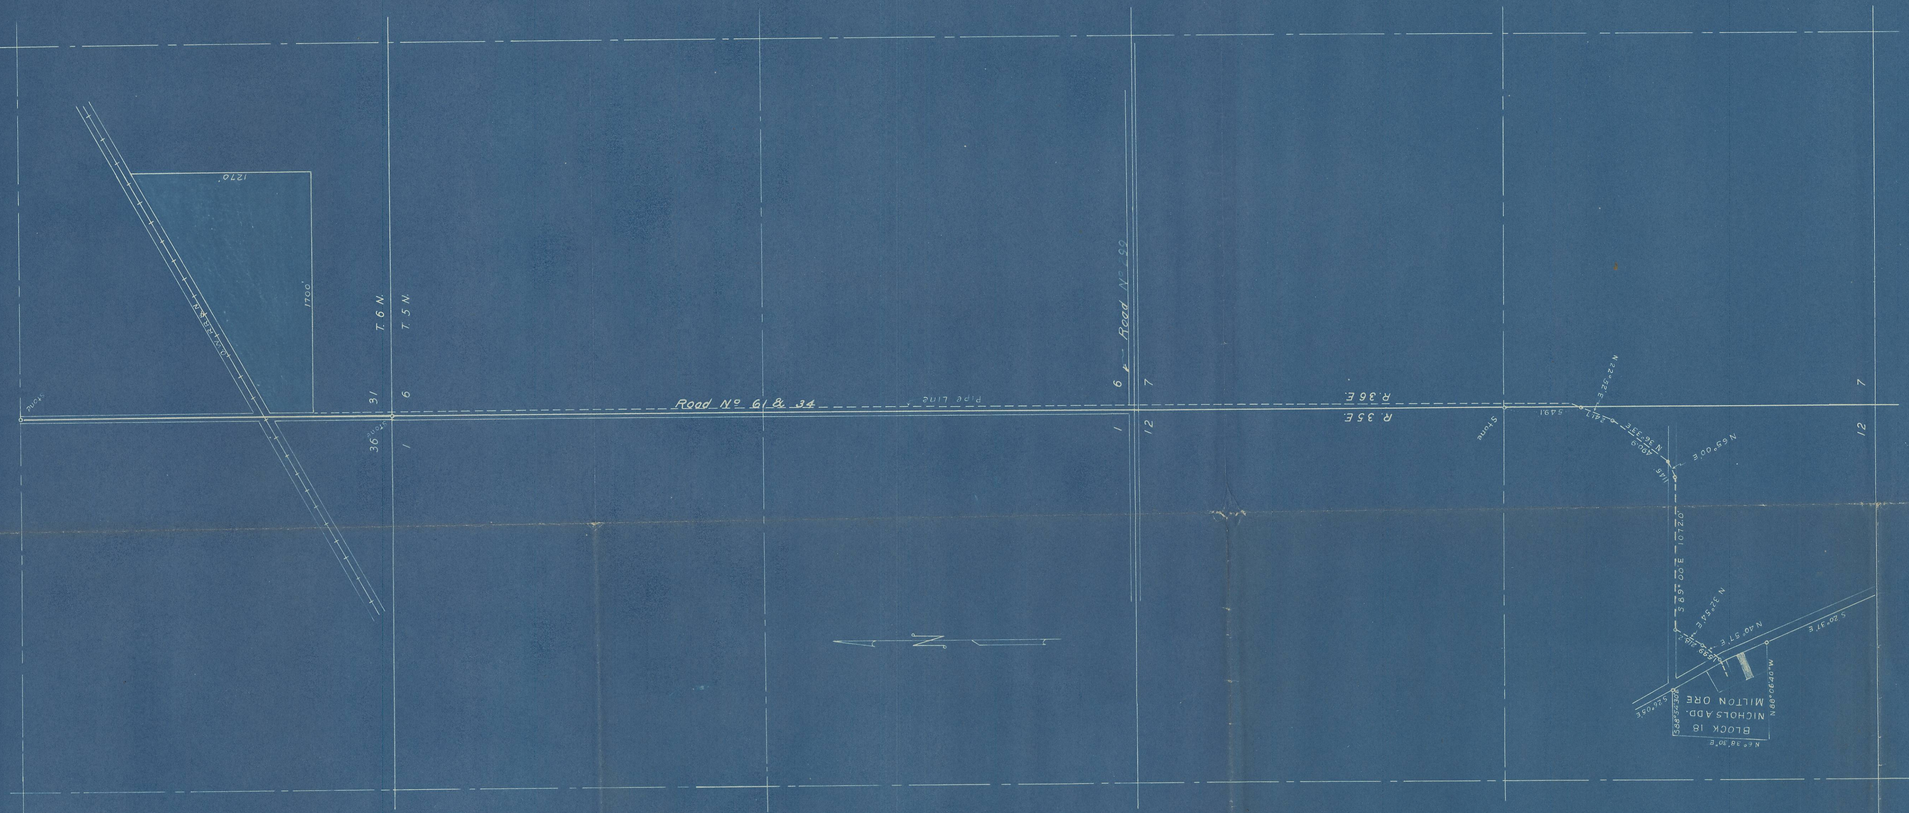

MAP SHOWING DISPOSAL OF CANNERY WASTE

FROM

UMATILLA CANNING COMPANY

MILTON, OREGON.

SURVEYED AND PLOTTED BY GLAY CORNET.

Scale 1" = 500'

REGISTERED PROFESSIONAL ENGINEER 197 OREGON DEC. 8, 1919 F. B. HAYES

D-1428-B

12DC