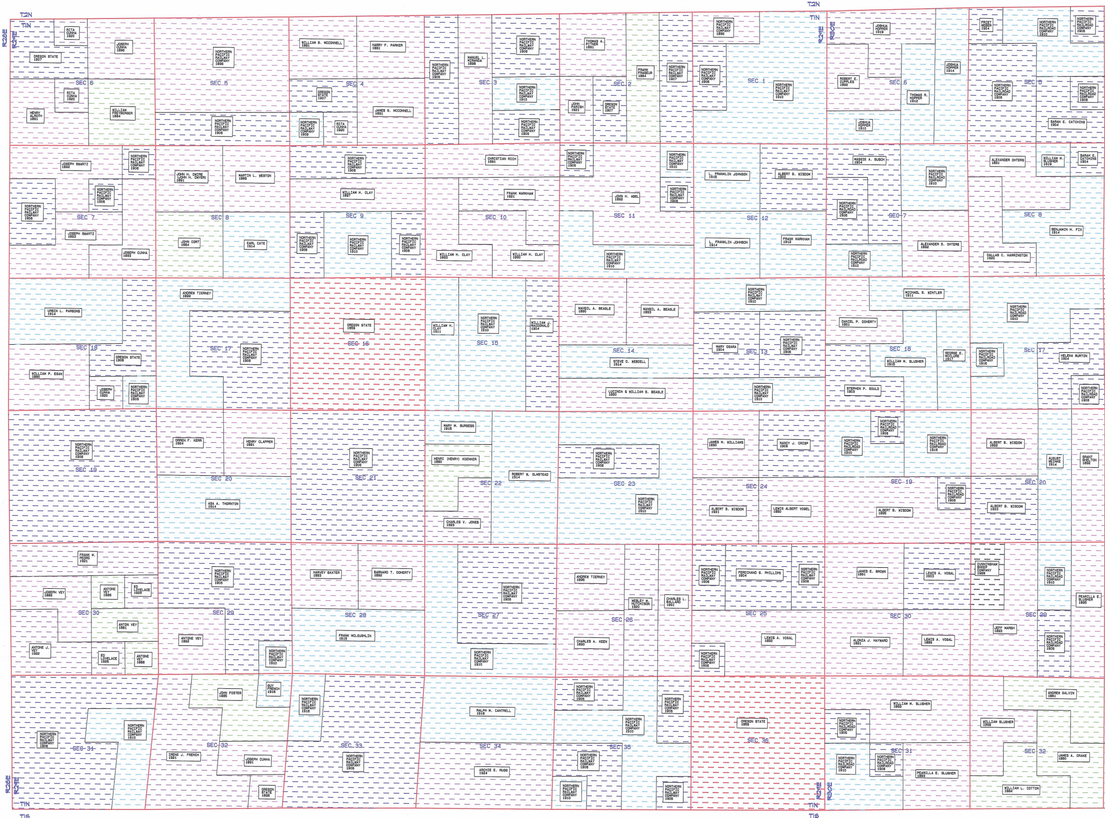
T2N
T1N
R28E
R29E
RITA CUNHA 1920
JOSEPH CUNHA 1896
OREGON STATE 1907
SEC 6
RITA CUNHA 1920
HENRY ALROTH 1891
WILLIAM FREYBERGER 1884
NORTHERN PACIFIC RAILWAY COMPANY 1896
SEC 5
NORTHERN PACIFIC RAILWAY COMPANY 1906
WILLIAM B. MCCONNELL 1891
HARRY F. PARKER 1891
SEC 4
OREGON STATE 1907
JAMES G. MCCONNELL 1891
NORTHERN PACIFIC RAILWAY COMPANY 1909
RITA CUNHA 1920
NORTHERN PACIFIC RAILWAY COMPANY 1906
MANUEL L. MIRANDA 1898
NORTHERN PACIFIC RAILWAY COMPANY 1906
SEC 3
NORTHERN PACIFIC RAILWAY COMPANY 1910
NORTHERN PACIFIC RAILWAY COMPANY 1906
THOMAS A. PITNER 1891
FRANK FRASEUR 1884
NORTHERN PACIFIC RAILWAY COMPANY 1907
SEC 2
JOHN PARISH 1921
OREGON STATE 1907
NORTHERN PACIFIC RAILWAY COMPANY 1896
NORTHERN PACIFIC RAILWAY COMPANY 1906
SEC 1
NORTHERN PACIFIC RAILWAY COMPANY 1910
T2N
T1N
R29E
R30E
JOSHUA HOPPER 1919
JOSHUA HOPPER 1914
ROBERT E. CUPPLES 1892
SEC 6
THOMAS R. HOPPER 1912
JOSHUA HOPPER 1910
FRIET WEBER 1904
NORTHERN PACIFIC RAILROAD COMPANY 1910
NORTHERN PACIFIC RAILROAD COMPANY 1906
NORTHERN PACIFIC RAILROAD COMPANY 1906
SEC 5
NORTHERN PACIFIC RAILROAD COMPANY 1906
SARAH E. CATCHING 1904
JOSEPH SWARTZ 1892
NORTHERN PACIFIC RAILWAY COMPANY 1906
NORTHERN PACIFIC RAILWAY COMPANY 1906
NORTHERN PACIFIC RAILWAY COMPANY 1906
SEC 7
JOSEPH SWARTZ 1893
JOSEPH CUNHA 1893
JOHN H. DWIRE (JOHN H. DWYER) 1891
MARTIN L. WESTON 1889
SEC 8
JOHN CORT 1884
EARL CATE 1914
NORTHERN PACIFIC RAILWAY COMPANY 1906
WILLIAM H. CLAY 1897
SEC 9
NORTHERN PACIFIC RAILWAY COMPANY 1906
NORTHERN PACIFIC RAILWAY COMPANY 1910
NORTHERN PACIFIC RAILWAY COMPANY 1906
CHRISTIAN RICH 1891
FRANK MARKHAM 1921
SEC 10
WILLIAM H. CLAY 1893
WILLIAM H. CLAY 1890
NORTHERN PACIFIC RAILWAY COMPANY 1906
JOHN H. ABEL 1892
NORTHERN PACIFIC RAILWAY COMPANY 1910
NORTHERN PACIFIC RAILWAY COMPANY 1906
SEC 11
NORTHERN PACIFIC RAILWAY COMPANY 1910
L. FRANKLIN JOHNSON 1915
ALBERT B. WISDOM 1900
SEC 12
L. FRANKLIN JOHNSON 1914
FRANK MARKHAM 1912
MAGGIE A. BUSCH 1904
NORTHERN PACIFIC RAILROAD COMPANY 1910
NORTHERN PACIFIC RAILROAD COMPANY 1906
SEC 7
ALEXANDER S. OHTERS 1892
NORTHERN PACIFIC RAILROAD COMPANY 1910
ALEXANDER OHTERS 1891
WILLIAM M. SLUSHER 1919
SARAH E. CATCHING 1904
SEC 8
BENJAMIN H. FIX 1914
DALLAS C. HARRINGTON 1920
URBIN L. PARSONS 1914
SEC 18
OREGON STATE 1908
WILLIAM P. EGAN 1890
JOSEPH CUNHA 1920
NORTHERN PACIFIC RAILWAY COMPANY 1909
ANDREW TIERNEY 1899
SEC 17
NORTHERN PACIFIC RAILWAY COMPANY 1906
OREGON STATE 1859
SEC 16
WILLIAM H. CLAY 1911
NORTHERN PACIFIC RAILWAY COMPANY 1910
WILLIAM J. MACDONALD 1904
SEC 15
MANSIL A. BEAGLE 1890
MANSIL A. BEAGLE 1893
SEC 14
STEVE D. WEBDELL 1914
LUCINDA & WILLIAM B. BEAGLE 1890
NORTHERN PACIFIC RAILWAY COMPANY 1910
MARY OGARA 1904
SEC 13
NORTHERN PACIFIC RAILWAY COMPANY 1906
NORTHERN PACIFIC RAILWAY COMPANY 1910
MICHAEL S. WINTLER 1911
DANIEL P. DOHERTY 1891
SEC 18
WILLIAM M. SLUSHER 1916
GEORGE E. MCCLURE 1917
STEPHEN P. GOULD 1903
NORTHERN PACIFIC RAILROAD COMPANY 1910
NORTHERN PACIFIC RAILROAD COMPANY 1916
SEC 17
HELENA BURTON 1904
NORTHERN PACIFIC RAILROAD COMPANY 1906
NORTHERN PACIFIC RAILWAY COMPANY 1906
SEC 19
ORREN F. KERR 1924
HENRY CLAPPER 1891
SEC 20
ASA A. THORNTON 1914
NORTHERN PACIFIC RAILWAY COMPANY 1906
SEC 21
MARY M. BURGESS 1915
HENRI (HENRY) KOENKER 1880
SEC 22
ROBERT W. OLMSTEAD 1914
CHARLES V. JONES 1923
NORTHERN PACIFIC RAILWAY COMPANY 1906
SEC 23
NORTHERN PACIFIC RAILWAY COMPANY 1910
JAMES M. WILLIAMS 1890
NANCY J. CRISP 1906
SEC 24
ALBERT B. WISDOM 1921
LEWIS ALBERT VOGEL 1890
NORTHERN PACIFIC RAILROAD COMPANY 1906
NORTHERN PACIFIC RAILROAD COMPANY 1910
NORTHERN PACIFIC RAILROAD COMPANY 1916
SEC 19
NORTHERN PACIFIC RAILROAD COMPANY 1906
ALBERT B. WISDOM 1895
ALBERT B. WISDOM 1892
AUGUST WEINKE 1914
GRANT SHELTON 1892
SEC 20
ALBERT B. WISDOM 1903
FRANK M. PEDRO 1921
JOSEPH VEY 1889
ANTONE VEY 1886
ED LOVELACE 1925
SEC 30
ANTON VEY 1881
ANTONE J. VEY 1922
ED LOVELACE 1925
ANTONE VEY 1888
NORTHERN PACIFIC RAILWAY COMPANY 1905
SEC 29
ANTONE VEY 1892
NORTHERN PACIFIC RAILWAY COMPANY 1910
HARVEY BAXTER 1893
BARNARD T. DOHERTY 1892
SEC 28
FRANK MCLOUGHLIN 1919
NORTHERN PACIFIC RAILWAY COMPANY 1908
SEC 27
NORTHERN PACIFIC RAILWAY COMPANY 1910
ANDREW TIERNEY 1895
WESLEY M. HUTCHISON 1920
CHARLES L. BALLARD 1891
SEC 26
CHARLES A. KEEN 1890
NORTHERN PACIFIC RAILWAY COMPANY 1906
FERDINAND S. PHILLIPS 1904
NORTHERN PACIFIC RAILWAY COMPANY 1906
SEC 25
LEWIS A. VOGAL 1892
NORTHERN PACIFIC RAILWAY COMPANY 1906
NORTHERN PACIFIC RAILWAY COMPANY 1906
JAMES E. BROWN 1891
LEWIS A. VOGAL 1903
SEC 30
ALONZA J. HAYWARD 1891
LEWIS A. VOGAL 1889
CUNNINGHAM SHEEP COMPANY 1988
NORTHERN PACIFIC RAILROAD COMPANY 1910
PEARILLA E. SLUSHER 1895
SEC 29
JEFF MARSH 1893
NORTHERN PACIFIC RAILROAD COMPANY 1906
NORTHERN PACIFIC RAILWAY COMPANY 1906
SEC 31
NORTHERN PACIFIC RAILWAY COMPANY 1910
JOHN FOSTER 1885
GUY FRENCH 1916
SEC 32
IRENE J. FRENCH 1921
JOSEPH CUNHA 1891
OREGON STATE 1898
NORTHERN PACIFIC RAILWAY COMPANY 1916
SEC 33
NORTHERN PACIFIC RAILWAY COMPANY 1906
RALPH M. CANTRELL 1918
SEC 34
ARCHIE E. RUSS 1924
NORTHERN PACIFIC RAILWAY COMPANY 1906
NORTHERN PACIFIC RAILWAY COMPANY 1906
NORTHERN PACIFIC RAILWAY COMPANY 1910
SEC 35
NORTHERN PACIFIC RAILWAY COMPANY 1906
NORTHERN PACIFIC RAILWAY COMPANY 1910
NORTHERN PACIFIC RAILWAY COMPANY 1906
OREGON STATE 1859
SEC 36
WILLIAM N. SLUSHER 1893
NORTHERN PACIFIC RAILROAD COMPANY 1906
SEC 31
NORTHERN PACIFIC RAILROAD COMPANY 1910
NORTHERN PACIFIC RAILROAD COMPANY 1906
PEARILLA E. SLUSHER 1893
ANDREW GALVIN 1881
WILLIAM SLUSHER 1898
SEC 32
JAMES A. DRAKE 1880
WILLIAM L. COTTON 1884
R28E
R29E
T1N
T1S
R29E
R30E
T1N
T1S

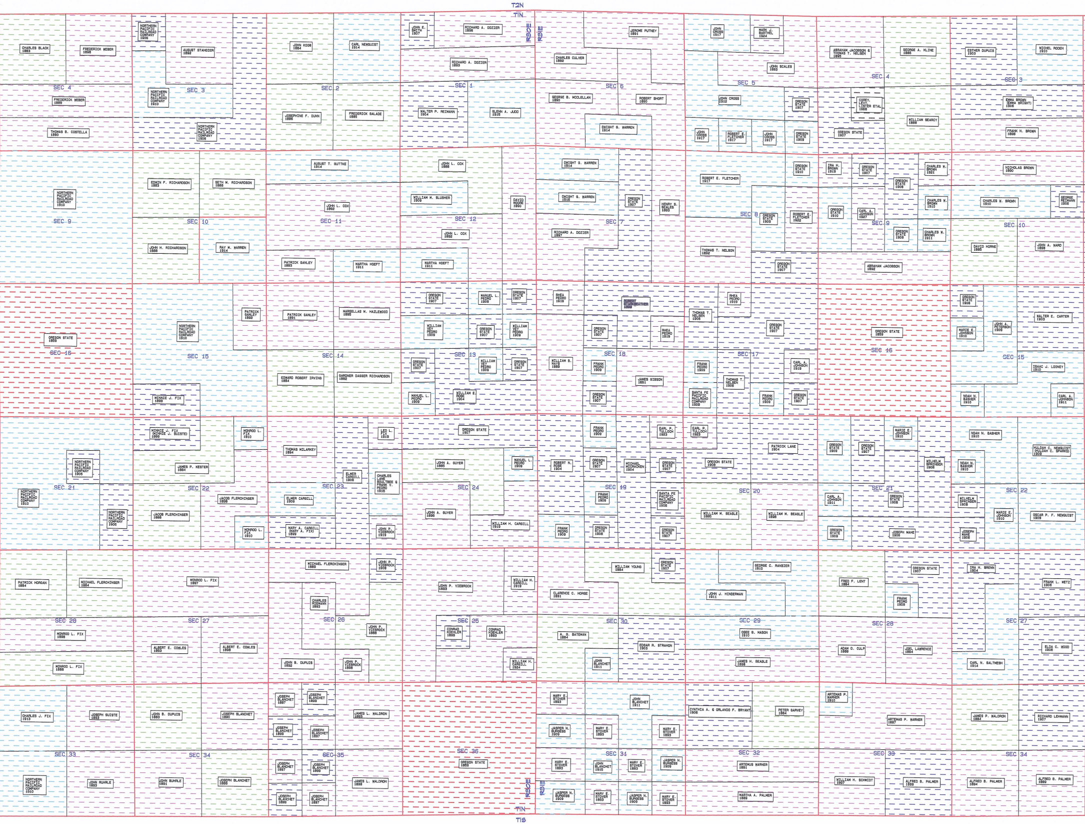
T2N
T1N
R30E
R31E
CHARLES BLACK 1883
FREDERICK WEBER 1898
NORTHERN PACIFIC RAILROAD COMPANY 1906
AUGUST STANGIER 1892
JOHN KOOB 1884
CARL NENQUIST 1914
JOHN E. SMITH 1907
RICHARD A. DOZIER 1898
RICHARD A. DOZIER 1893
SEC 4
FREDERICK WEBER 1889
SEC 3
NORTHERN PACIFIC RAILROAD COMPANY 1910
SEC 2
SEC 1
JOSEPHINE F. DUNN 1886
FREDERICK SALADE 1885
WALTER P. REIMANN 1904
GLENN A. JUDD 1915
THOMAS B. COSTELLA 1890
NORTHERN PACIFIC RAILROAD COMPANY 1906
JEROME PUTNEY 1891
JOHN CROSS 1917
MARK J. BARTHEL 1924
ABRAHAM JACOBSON & THOMAS T. NELSEN 1895
GEORGE A. KLINE 1885
ESTHER DUPUIS 1903
MICHEL RODEN 1910
CHARLES CULVER 1892
JOHN SCALES 1893
SEC 6
SEC 5
SEC 4
SEC 3
GEORGE B. MCCLELLAN 1890
ROBERT SHORT 1890
JOHN CROSS 1912
OREGON STATE 1907
COREY, LEVY, LISTER ETAL 1888
EMMA BROWN (EMMA WRIGHT) 1906
WILLIAM SEARCY 1888
DWIGHT G. WARREN 1914
JOHN CROSS 1917
ROBERT E. FLETCHER 1917
JOHN CROSS 1917
OREGON STATE 1909
OREGON STATE 1907
FRANK N. BROWN 1898
AUGUST T. BUTTKE 1914
JOHN L. COX 1888
EDWIN F. RICHARDSON 1883
SETH M. RICHARDSON 1888
NORTHERN PACIFIC RAILROAD COMPANY 1910
WILLIAM M. SLUSHER 1909
JOHN L. COX 1892
DAVID MOORE 1890
SEC 9
SEC 10
SEC 11
SEC 12
JOHN L. COX 1892
JOHN H. RICHARDSON 1888
RAY M. WARREN 1914
PATRICK GANLEY 1893
MARTHA HOEFT 1911
MARTHA HOEFT 1911
DWIGHT G. WARREN 1914
OREGON STATE 1910
IRA H. BROWN 1919
OREGON STATE 1907
CHARLES W. BROWN 1921
NICHOLAS BROWN 1890
ROBERT E. FLETCHER 1917
OREGON STATE 1908
DWIGHT G. WARREN 1916
OREGON STATE 1907
HENRY S. SEALES 1893
CHARLES W. BROWN 1910
CHARLES W. BROWN 1910
GEORGE REIMANN 1906
SEC 8
OREGON STATE 1909
ROBERT E. FLETCHER 1922
OREGON STATE 1910
CARL A. JOHNSON 1927
SEC 7
SEC 9
SEC 10
OREGON STATE 1909
CHARLES W. BROWN 1911
RICHARD A. DOZIER 1897
DAVID HORNE 1885
JOHN A. WARD 1898
THOMAS T. NELSON 1892
OREGON STATE 1907
ABRAHAM JACOBSON 1892
OREGON STATE 1907
MANUEL L. PEDRO 1909
OREGON STATE 1907
PATRICK GANLEY 1892
NORTHERN PACIFIC RAILROAD COMPANY 1910
PATRICK GANLEY 1891
MARSELLAS M. HAZLEWOOD 1895
WILLIAM VEY PEDRO 1909
OREGON STATE 1907
WILLIAM VEY PEDRO 1909
OREGON STATE 1859
SEC 16
SEC 15
SEC 14
SEC 13
OREGON STATE 1907
WILLIAM VEY PEDRO 1909
OREGON STATE 1907
EDWARD ROBERT IRVING 1884
GARDNER DAGGER RICHARDSON 1882
MINNIE J. FIX 1899
MANUEL L. PEDRO 1909
WILLIAM E. ROSE 1904
RHEA PEDRO 1919
ROBERT STARKWEATHER 1889
RHEA PEDRO 1919
OREGON STATE 1908
WALTER E. CARTER 1903
THOMAS T. NELSEN 1906
OREGON STATE 1907
RHEA PEDRO 1919
OREGON STATE 1907
MARIE E. JOHNSON 1910
JOHN A. PETERSON 1909
OREGON STATE 1859
SEC 18
SEC 17
SEC 16
SEC 15
WILLIAM B. MAYS 1889
FRANK PEDRO 1909
FRANK PEDRO 1909
CARL A. JOHNSON 1919
ISAAC J. LOONEY 1910
JAMES GIBSON 1891
THOMAS T. NELSEN 1906
OREGON STATE 1907
SANTA FE PACIFIC RAILROAD COMPANY 1909
FRANK PEDRO 1909
OREGON STATE 1907
NOAH N. BASHER 1910
CARL A. JOHNSON 1911
MINNIE J. FIX (MINNIE J. SUISTE) 1899
MONROD L. FIX 1910
LEO L. FIX 1919
OREGON STATE 1907
THOMAS MILARKEY 1894
NORTHERN PACIFIC RAILROAD COMPANY 1906
JAMES P. KESTER 1884
ELMER CARGILL 1908
CHARLES LANE BOULTBEE & FRANK V. PEDRO 1916
JOHN A. GUYER 1885
MANUEL L. PEDRO 1909
NORTHERN PACIFIC RAILROAD COMPANY 1910
SEC 21
SEC 22
SEC 23
SEC 24
JACOB FLERCHINGER 1898
ELMER CARGILL 1909
JOHN A. GUYER 1896
NORTHERN PACIFIC RAILROAD COMPANY 1906
JACOB FLERCHINGER 1888
WILLIAM H. CARGILL 1919
MONROD L. FIX 1910
MARY A. CARGILL (MARY A. FIX) 1899
JOHN P. VIEBROCK 1919
FRANK PEDRO 1909
EARL P. TULLOCH 1923
EARL P. TULLOCH 1923
MARIE E. JOHNSON 1910
NOAH N. BASHER 1910
PATRICK LANE 1904
OREGON STATE 1909
OREGON STATE 1907
HULDAH C. NENQUIST (HULDAH C. SPARKS) 1909
ROBERT N. ROSE 1904
OREGON STATE 1907
MICHAEL MCCRACKEN 1904
OREGON STATE 1907
OREGON STATE 1908
WILHELM SPRINGER 1908
NOAH N. BASHOR 1910
SEC 19
SEC 20
SEC 21
SEC 22
FRANK PEDRO 1909
SANTA FE PACIFIC RAILROAD COMPANY 1908
CARL A. JOHNSON 1911
OREGON STATE 1908
WILHELM SPRINGER 1908
MARIE E. JOHNSON 1910
OSCAR P. F. NENQUIST 1909
WILLIAM N. BEAGLE 1885
WILLIAM N. BEAGLE 1898
FRANK PEDRO 1909
OREGON STATE 1908
OREGON STATE 1907
OREGON STATE 1909
JOSEPH MAHE 1908
JOSEPH MAHE 1906
MICHAEL FLERCHINGER 1889
JOHN P. VIEBROCK 1908
PATRICK HORGAN 1884
MICHAEL FLERCHINGER 1884
MONROD L. FIX 1897
JOHN P. VIEBROCK 1893
WILLIAM H. CARGILL 1919
CHARLES RIEMANN 1893
SEC 28
SEC 27
SEC 26
SEC 25
JOHN P. VIEBROCK 1888
CONRAD KOEHLER 1899
CONRAD KOEHLER 1893
MONROD L. FIX 1898
ALBERT E. COWLES 1893
ALBERT E. COWLES 1898
MONROD L. FIX 1888
JOHN B. DUPUIS 1892
JOHN P. VIEBROCK 1888
WILLIAM H. CARGILL 1924
WILLIAM YOUNG 1884
OREGON STATE 1907
GEORGE C. RANSIER 1910
OREGON STATE 1907
IRA H. BRENN 1904
FRED F. LENT 1884
FRANK L. METZ 1906
CLARENCE C. HORSE 1891
JOHN J. HINDERMAN 1911
FRANK PEDRO 1909
SEC 30
SEC 29
SEC 28
SEC 27
A. G. BATEMAN 1884
OSEE B. NASON 1910
EDGAR R. STRAHON 1903
ADAM D. CULP 1889
JOEL LAWRENCE 1894
ELDA C. WOOD 1906
JOHN BLANCHET 1911
JAMES H. BEAGLE 1898
CARL N. SALTMESH 1914
JOSEPH BLANCHET 1897
JOSEPH BLANCHET 1899
CHARLES J. FIX 1913
JOSEPH SUISTE 1893
JOHN B. DUPUIS 1893
JOSEPH BLANCHET 1890
JAMES L. WALDRON 1893
JOSEPH BLANCHET 1899
JOSEPH BLANCHET 1897
SEC 33
SEC 34
SEC 35
SEC 36
JOSEPH BLANCHET 1897
JOSEPH BLANCHET 1899
OREGON STATE 1859
NORTHERN PACIFIC RAILROAD COMPANY 1910
JOHN RUHRLE 1893
JOHN BUHRLE 1891
JOSEPH BLANCHET 1888
JAMES L. WALDRON 1898
JOSEPH BLANCHET 1899
JOSEPH BLANCHET 1897
MARY E. STOVER 1893
JOHN BLANCHET 1911
ARTEMAS P. WARNER 1910
CYNTHIA A. & ORLANDO F. BRYANT 1906
PETER GARVEY 1884
ARTEMAS P. WARNER 1897
JAMES P. WALDRON 1884
RICHARD LEHMANN 1907
JASPER N. BURGESS 1909
MARY E. STOVER 1893
MARY E. STOVER 1893
SEC 31
SEC 32
SEC 33
SEC 34
MARY E. STOVER 1893
JOHN BLANCHET 1916
MARY E. STOVER 1893
JASPER N. BURGESS 1909
ARTEMUS WARNER 1891
WILLIAM H. SCHMIDT 1897
ALFRED B. PALMER 1899
ALFRED B. PALMER 1894
ALFRED B. PALMER 1889
JASPER N. BURGESS 1909
MARY E. STOVER 1893
JASPER N. BURGESS 1909
MARY E. STOVER 1893
MARTHA A. PALMER 1889
R30E
R31E
T1N
T1S

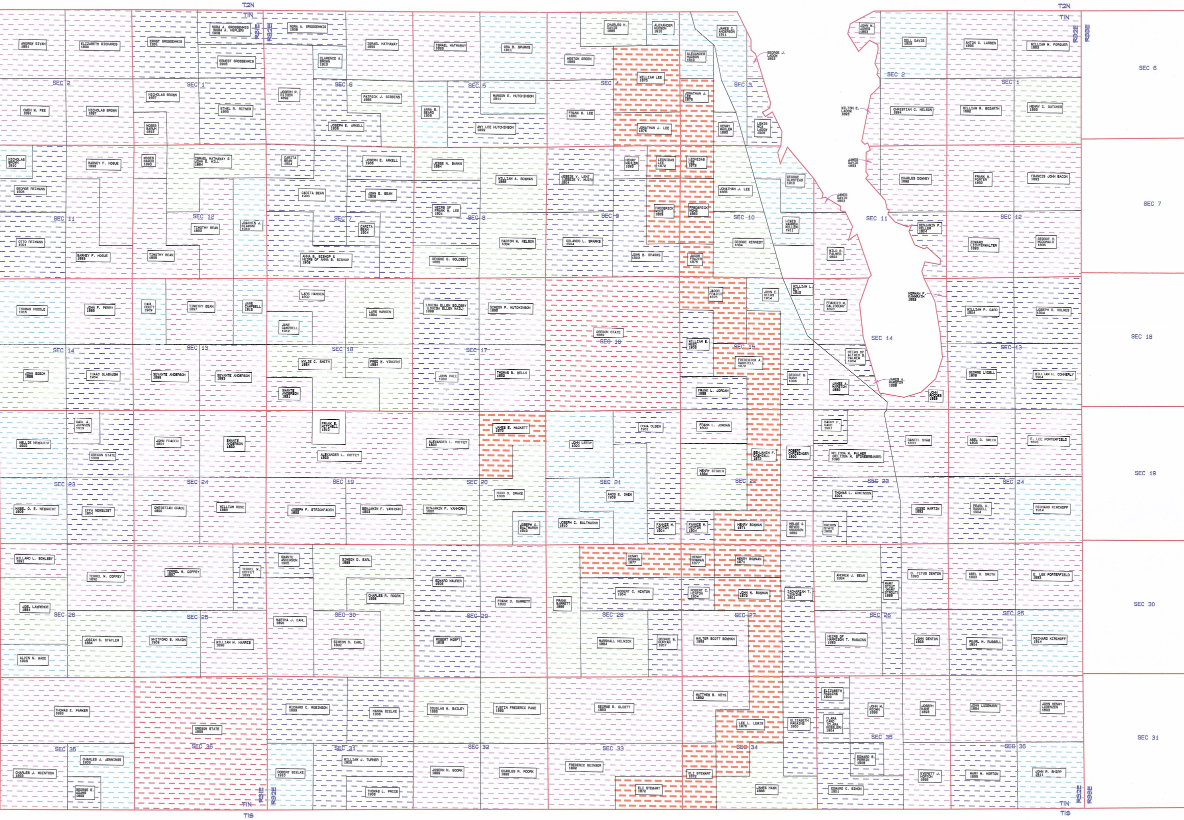
T2N
T1N
R31E
R32E
T2N
T1N
R32E
R33E
ANDREW BIVAN 1891
ELIZABETH RICHARDS 1890
ERNST GROSSEHMIG 1901
NORA A. GROSSEHMIG (NORA A. HEPLER) 1908
ERNEST GROSSEHMIG 1906
NORA A. GROSSEHMIG 1908
CLARENCE A. BROWN 1913
ISRAEL HATHAWAY 1890
ISRAEL HATHAWAY 1893
ORA B. SPARKS 1911
CHARLES H. DAVIS 1886
ALEXANDER HUDSON 1910
WESTON GREEN 1889
ALEXANDER HUDSON 1910
JAMES C. ANDERSON 1911
GEORGE J. LADOW 1893
JOHN W. JONES 1893
DELL DAVIS 1909
ANTON C. LARSEN 1895
WILLIAM M. FORQUER 1893
SEC 6
SEC 2
SEC 1
SEC 6
SEC 5
SEC 4
SEC 3
SEC 2
SEC 1
OWEN W. FEE 1891
NICHOLAS BROWN 1897
NICHOLAS BROWN 1897
ETHEL R. RITNER 1899
MOSES BARUM 1893
JOSEPH P. RITNER 1892
PATRICK J. GIBBINS 1886
JOSEPH E. ARKELL 1906
ANNA B. BEARD 1909
MANSON E. HUTCHINSON 1911
AMY LEE HUTCHINSON 1899
WILLIAM LEE 1875
FRANK W. LEE 1891
JONATHAN J. LEE 1876
JONATHAN J. LEE 1876
HENRY MAHLER 1893
LEWIS NOI LADOW 1906
MILTON E. LADOW 1893
CHRISTIAN C. NELSON 1894
WILLIAM R. BOZARTH 1892
HENRY C. DUTCHER 1893
NICHOLAS BROWN 1910
GEORGE REIMANN 1906
BARNEY F. HOGUE 1889
MOSES BARUM 1893
ISRAEL HATHAWAY & JOHN E. HILL 1884
CARITA BEAN 1904
JOSEPH E. ARKELL 1906
JESSE N. BANKS 1884
WILLIAM A. BOWMAN 1889
JESSIE V. LENT (JESSIE V. MUIR) 1904
HENRY MAHLER 1893
LEONIDAS LEE 1872
LEONIDAS LEE 1872
JONATHAN J. LEE 1885
GEORGE OLMSTEAD 1910
JAMES DAVIS 1893
JAMES DAVIS 1893
CHARLES DOWNEY 1892
FRANK W. PORTER 1892
FRANCIS JOHN BACON 1893
SEC 7
CARITA BEAN 1905
JOHN E. BEAN 1905
HEIRS OF FRANK W. LEE 1901
FREDERICK MOHS 1889
FREDERICK MOHS 1889
SEC 11
SEC 12
SEC 7
SEC 8
SEC 9
SEC 10
SEC 11
SEC 12
OTTO REIMANN 1901
BARNEY F. HOGUE 1893
TIMOTHY BEAN 1893
JOACHIN J. BIAMONT 1910
CARITA BEAN 1904
TIMOTHY BEAN 1895
ANNA B. BISHOP & HEIRS OF ANNA B. BISHOP 1908
BARTON W. NELSON 1884
GEORGE B. GOLDSBY 1885
ORLANDO L. SPARKS 1904
JOHN W. SPARKS 1893
JACOB FRAZER 1875
GEORGE KENNEDY 1884
LEWIS WARREN KELLER 1911
MILO B. PALMER 1893
BENJAMIN F. KELLER 1904
EDWARD LICHTENHALTER 1893
GEORGE H. MCDONALD 1895
THOMAS HOODLE 1915
JOHN F. PERRY 1889
CARL HOEFT 1909
TIMOTHY BEAN 1897
JANE CAMPBELL 1912
LARS HANSEN 1892
JANE CAMPBELL 1912
LARS HANSEN 1884
LOUISA ELLEN GOLDSBY (LOUISA ELLEN NAIL) 1899
SIMEON P. HUTCHINSON 1898
OREGON STATE 1859
JACOB FRAZER 1875
JOHN E. BEERS 1914
WILLIAM L. ELY 1912
FRANCIS N. SALISBURY 1893
HERMAN F. KAMRATH 1893
WILLIAM P. CARD 1904
JOSEPH B. HOLMES 1904
SEC 18
WILLIAM E. REED 1906
SEC 14
SEC 13
SEC 18
SEC 17
SEC 16
SEC 15
SEC 14
SEC 13
JOHN GOSCH 1888
ISAAC SLABAUGH 1904
SEVANTE ANDERSON 1898
SEVANTE ANDERSON 1893
WYLIE C. SMITH 1884
SWANTE ANDERSON 1891
FRED W. VINCENT 1884
JOHN PREE 1900
THOMAS B. WELLS 1892
FREDERICK A. DASHIELL 1872
GEORGE W. BUSH 1906
JAMES A. MARSTON 1889
HEIRS OF ALFRED B. PALMER 1904
JAMES A. MARSTON 1889
JOHN RHODES 1893
GEORGE LYDELL 1906
WILLIAM H. CONNERLY 1904
FRANK L. JORDAN 1893
NELLIE NEWQUIST 1909
CARL A. JOHNSON 1919
OREGON STATE 1906
JOHN FRASER 1891
SWANTE ANDERSON 1892
FRANK E. MITCHELL 1910
ALEXANDER L. COFFEY 1893
ALEXANDER L. COFFEY 1893
JAMES E. HACKETT 1876
JOHN LEEDY 1909
CORA OLSEN 1901
FRANK L. JORDAN 1889
BENJAMIN F. DASHIELL 1872
ROBERT CHRISINGER 1890
HARRY F. CARD 1907
MELISSA W. PALMER (MELISSA W. STONEBREAKER) 1898
DANIEL SHAW 1893
ABEL D. SMITH 1893
E. LEE PORTERFIELD 1893
HENRY STOVER 1894
SEC 19
SEC 23
SEC 24
SEC 19
SEC 20
SEC 21
SEC 22
SEC 23
SEC 24
MABEL O. E. NEWQUIST 1909
EFFA NEWQUIST 1904
CHRISTIAN GRACE 1888
WILLIAM ROSE 1889
JOSEPH F. STRICKFADEN 1892
BENJAMIN F. VANHORN 1893
BENJAMIN F. VANHORN 1890
HUGH D. DRAKE 1890
JOSEPH C. SALTMARSH 1910
AMOS E. OWEN 1909
JOSEPH C. SALTMARSH 1910
FANNIE M. HINTON 1904
FANNIE M. HINTON 1904
HENRY BOWMAN 1871
HELGE & SEVER KNUDSON 1889
OREGON STATE 1906
THOMAS L. ADKINSON 1901
JESSE MARTIN 1893
PEARL H. RUSSELL 1904
RICHARD KIRCHOFF 1914
WILLARD L. BOWLSBY 1891
TERREL W. COFFEY 1892
TERREL W. COFFEY 1897
TERREL W. COFFEY 1899
SWANTE ANDERSON 1905
SIMEON D. EARL 1888
EDWARD MAURER 1906
HENRY BOWMAN 1877
HENRY BOWMAN 1877
HENRY BOWMAN 1871
ANDREW J. BEAN 1884
S. TITUS DENTON 1893
ABEL D. SMITH 1893
E. LEE PORTERFIELD 1893
MARY STOUT (MARY STOUT) 1895
SEC 30
JOEL LAWRENCE 1884
CHARLES R. ROORK 1888
FRANK D. GARRETT 1893
FRANK GARRETT 1895
ROBERT C. HINTON 1904
ROBERT C. HINTON 1904
JOHN W. BOWMAN 1872
ZACHARIAH T. JINKINS 1901
SEC 26
SEC 25
SEC 30
SEC 29
SEC 28
SEC 27
SEC 26
SEC 25
JOSIAH S. STATLER 1884
WHITFORD B. NAXON 1909
WILLIAM M. HARRIS 1898
MARTHA J. EARL 1890
SIMEON D. EARL 1892
ROBERT HOEFT 1908
MARSHALL HELWICK 1884
GEORGE W. RUNYAN 1907
WALTER SCOTT BOWMAN 1892
HEIRS OF HARRISON T. RAGAINS 1893
JOHN DENTON 1893
PEARL H. RUSSELL 1904
RICHARD KIRCHOFF 1914
ALVIN N. WADE 1906
THOMAS E. PARKER 1893
OREGON STATE 1859
RICHARD C. ROBINSON 1899
HANNA BIELKE 1906
DOUGLAS W. BAILEY 1885
TUSTIN FREDERIC PAGE 1885
GEORGE R. OLCOTT 1893
MATTHEW B. KEYS 1892
LEE L. LEWIS 1875
ELIZABETH RAGAINS 1900
ELIZABETH RAGAINS 1900
CLARA CARD (CLARA KESSLER) 1904
JOHN W. KEOWN 1898
JOSEPH KANE 1893
JOHN LUDEMANN 1894
JOHN HENRY LORENZEN 1893
SEC 31
SEC 35
SEC 36
SEC 31
SEC 32
SEC 33
SEC 34
SEC 35
SEC 36
CHARLES J. JENNINGS 1909
CHARLES J. MCINTOSH 1893
GEORGE E. ADAMS 1909
ROBERT BIELKE 1910
WILLIAM J. TURNER 1906
THOMAS L. PRICE 1905
JOSEPH N. ROORK 1895
CHARLES R. ROORK 1892
FREDERIC GEINGER 1892
ELI STEWART 1872
ELI STEWART 1872
JAMES HAWK 1888
EDWARD B. PERRIN 1908
EDWARD C. SIMON 1901
EVERETT J. HORTON 1892
MARY N. HORTON 1899
JOHN R. SHIPP 1911
T1N
T1S
R31E
R32E
R32E
R33E
T1N
T1S

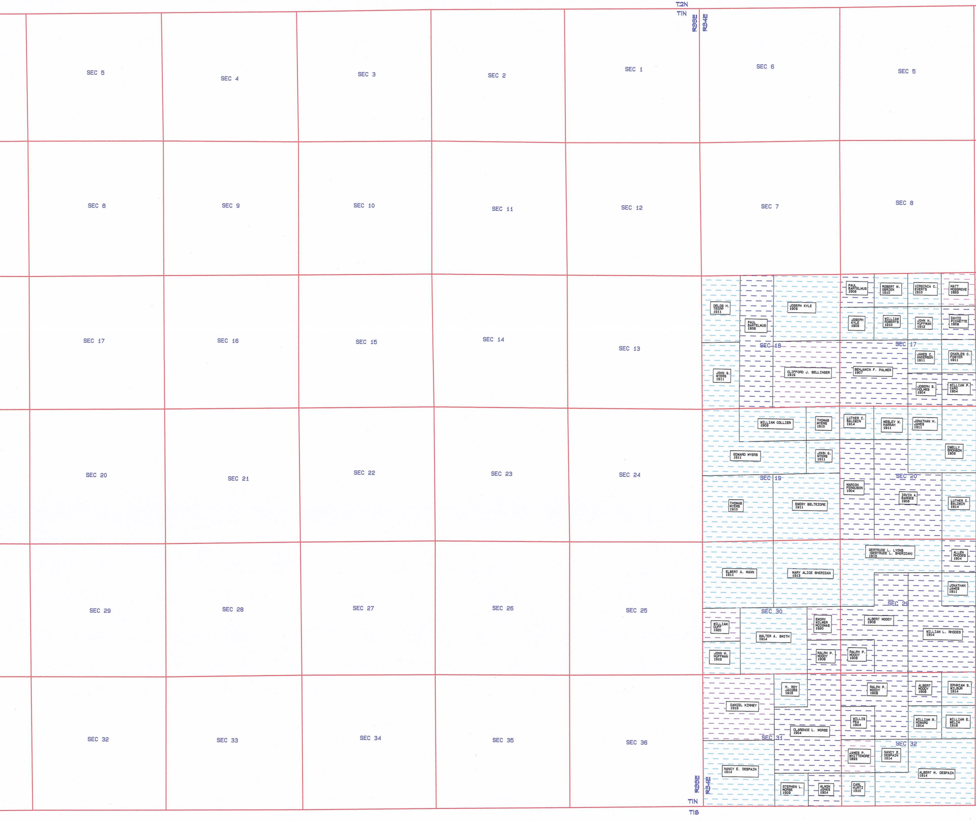
T2N
T1N
R33E
R34E
SEC 5
SEC 4
SEC 3
SEC 2
SEC 1
SEC 6
SEC 5
SEC 8
SEC 9
SEC 10
SEC 11
SEC 12
SEC 7
SEC 8
SEC 17
SEC 16
SEC 15
SEC 14
SEC 13
DELOS H. TRIPP 1911
PAUL BARTELMUS 1908
JOSEPH KYLE 1909
PAUL BARTELMUS 1908
ROBERT M. OBRIEN 1910
VIRGINIA C. EVERTS 1910
MATT MOSGROVE 1893
JOSEPH KYLE 1909
WILLIAM ROBERTS 1910
JOHN H. HUFFMAN 1912
DAVID PICHETTE 1908
SEC 18
SEC 17
JAMES C. ANDERSON 1911
CHARLES C. FOSTER 1911
JOHN G. MYERS 1911
CLIFFORD J. BELLINGER 1919
BENJAMIN F. PALMER 1907
JOSEPH S. HOLMES 1904
WILLIAM P. CARD 1904
SEC 20
SEC 21
SEC 22
SEC 23
SEC 24
WILLIAN COLLIER 1909
THOMAS MYERS 1910
LUTHER C. BALDWIN 1914
WESLEY M. HARRAH 1911
JONATHAN H. JAMES 1911
DWELLY BRONSON 1909
EDWARD MYERS 1911
JOHN G. MYERS 1911
SEC 19
SEC 20
MARION FERGUSON 1904
IRVIN A. BARNES 1908
LUTHER C. BALDWIN 1914
THOMAS MYERS 1910
EMERY BELTEZORE 1911
SEC 29
SEC 28
SEC 27
SEC 26
SEC 25
GERTRUDE L. LYONS (GERTRUDE L. SHERIDAN) 1913
ALLEN RHODES 1904
ELBERT A. MANN 1911
MARY ALICE SHERIDAN 1913
JONATHAN JAMES 1911
SEC 29
SEC 30
WILLIAN DUFF 1920
EMORY WILMER MCCOMAS 1920
ALBERT MOODY 1908
WALTER A. SMITH 1914
WILLIAM L. RHODES 1904
JOHN H. HUFFMAN 1912
RALPH P. MOODY 1908
RALPH P. MOODY 1908
SEC 32
SEC 33
SEC 34
SEC 35
SEC 36
H. ROY JACOBS 1916
RALPH P. MOODY 1908
ALBERT MOODY 1908
EPHRIAM S. WILBUR 1914
DANIEL KINNEY 1919
WILLIS PEA 1904
WILLIAM R. HOWARD 1914
WILLIAM E. WELCH 1918
CLARENCE L. MORSE 1904
SEC 31
SEC 32
JAMES P. WHITTEMORE 1893
NANCY E. DESPAIN 1914
NANCY E. DESPAIN 1914
ALBERT M. DESPAIN 1914
R33E
R34E
STEPHEN L. MORSE 1909
ALMON JONES 1904
CARL KURTZ 1910
T1N
T1S

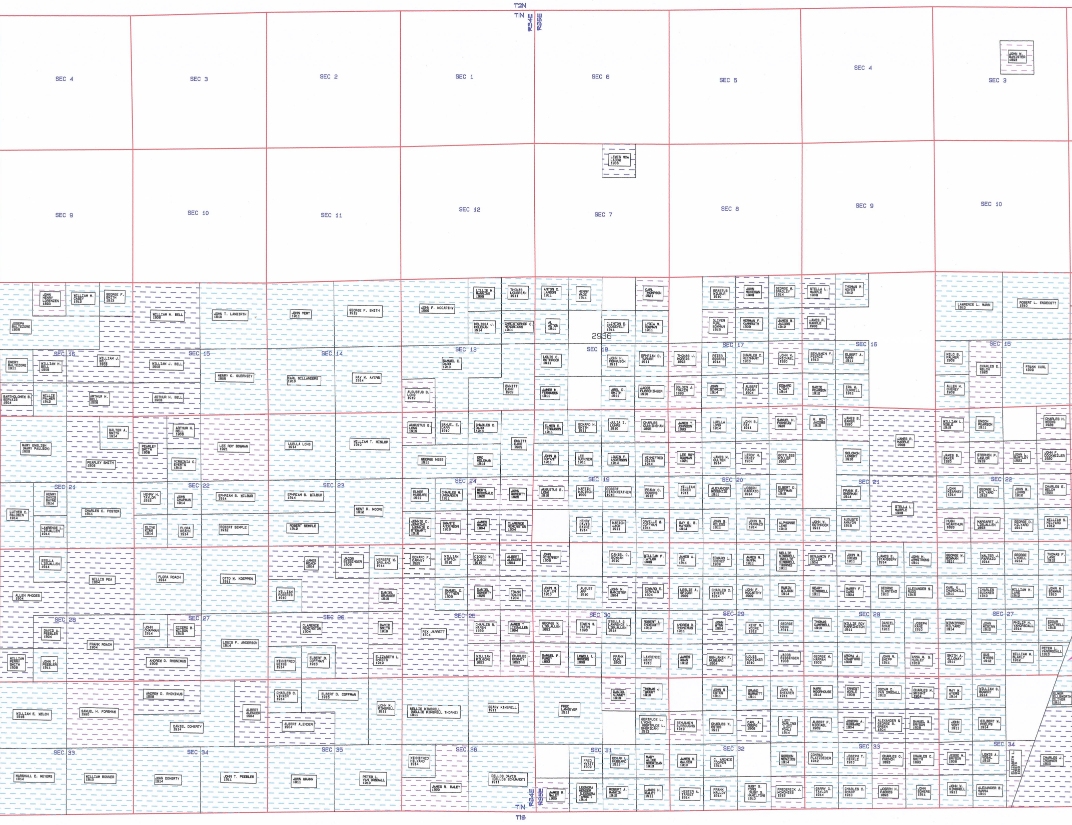
T2N
T1N
R34E
R35E
SEC 4
SEC 3
SEC 2
SEC 1
SEC 6
SEC 5
SEC 4
SEC 3
JOHN W. BANISTER 1893
LEWIS MCA LADOW 1906
SEC 9
SEC 10
SEC 11
SEC 12
SEC 7
SEC 8
SEC 9
SEC 10
JOHN HENRY LORENZEN 1893
WILLIAM M. CASEY 1912
GEORGE F. SMITH 1913
WILLIAM H. BELL 1908
JOHN T. LAMBIRTH 1910
JOHN VERT 1911
GEORGE F. SMITH 1913
JOHN F. MCCARTHY 1909
LILLIE M. MANNING 1909
THOMAS LONERGAN 1911
ANTON C. LARSON 1911
HENRY WADE 1911
CARL THOMPSON 1921
ERASTUS WILBUR 1910
JOHN MCKEOWN 1908
GEORGE W. BRADLEY 1914
STELLA L. MARPLE 1908
THOMAS P. NOYER 1912
LAWRENCE L. MANN 1910
ROBERT L. ENDECOTT 1910
JOSEPH BALTEZORE 1909
MELISSA J. HOLDMAN 1914
CHRISTOPHER C. HENDRICKS 1911
AL ACTON 1911
CLINTON E. ROOSEVELT 1911
LYDIA M. BOWMAN 1911
OLIVER PURL BOWMAN 1919
HERMAN F. KAMMRUTH 1909
JAMES B. JACOBS 1912
JAMES R. MARPLE 1908
2936
SEC 16
SEC 15
SEC 14
SEC 13
SEC 18
SEC 17
SEC 16
SEC 15
EMERY BALTEZORE 1911
WILLIAM H. BELL 1908
WILLIAM J. BELL 1908
WILLIAM J. BELL 1908
HENRY C. GUERNSEY 1909
EARL SILLANDERS 1910
RAY W. AYERS 1914
SAMUEL E. DARR 1910
LOUIS C. ROTHROCK 1911
JOHN H. FERGUSON 1911
EPHRIAM D. TURNER 1911
THOMAS J. MORRIS 1893
PETER EGGERS 1914
CHARLES C. REINHART 1910
JOHN W. MICHAEL 1920
BENJAMIN F. PIERCE 1913
ELBERT A. MANN 1911
NILO B. PALMER 1909
CHARLES E. WELCH 1925
FRANK CURL 1909
BARTHOLOMEW B. GERVAIS 1904
WILLIE PALMER 1912
ARTHUR H. BELL 1908
ARTHUR H. BELL 1908
AUGUSTUS B. LONG 1919
EMMITT DARR 1909
JAMES M. FERGUSON 1911
ABEL D. SMITH 1911
JACOB FLERCHINGER 1910
GOLDEN J. FRAKER 1893
JOHN SCHMIDT 1914
ALBERT RAGAN 1904
EDWARD LYDAY 1914
SADIE PEARSON 1912
IRA W. DURRILL 1911
ALLEN H. CHENEY 1909
WALTER A. SMITH 1914
ARTHUR H. BELL 1908
AUGUSTUS B. LONG 1919
SAMUEL E. DARR 1910
CHARLES C. DARR 1910
ELMER E. FERGUSON 1911
EDWARD N. SMITH 1911
JULIA I. LUHRS 1910
CHARLES CUNNINGHAM 1895
JAMES T. JOHNSON 1893
LUELLA LONG 1914
JOHN B. RAY 1911
SAMUEL H. FORSHAW 1920
H. ROY JACOBS 1916
JAMES B. BAKER 1920
WILLIAM L. NOBLE 1919
ENOCH PEARSON 1911
CHARLES H. WEEKS 1928
MARY ENGLISH (MARY PAULSON) 1909
PEARLEY SMITH 1908
PEARLEY SMITH 1908
LEE ROY BOWMAN 1921
LUELLA LONG 1914
WILLIAM T. HISLOP 1910
EMMITT DARR 1909
VIRGINIA C. EVERTS 1910
GEORGE NESS 1911
ORO HOLDMAN 1914
JOHN W. BRYANT 1911
LEE BUCKNER 1911
LOUIS F. ANDERSON 1914
WINNIFRED GEISS 1914
LEE ROY BOWMAN 1921
JAMES M. CULTER 1914
LEROY H. HANEY 1904
GOTTLIEB MILLER 1909
SOLOMON LEMERY 1910
JAMES R. MARPLE 1908
JAMES B. BAKER 1920
STEPHEN P. LANLOR 1919
JOHN L. BARTLEY 1923
JOHN F. DOCKWEILER 1920
SEC 21
SEC 22
SEC 23
SEC 24
SEC 19
SEC 20
SEC 21
SEC 22
HENRY DAVIS BAYNE 1914
LUTHER C. BALDWIN 1914
CHARLES C. FOSTER 1911
HENRY H. TAYLOR 1912
JOHN CHAPMAN 1914
EPHRIAM S. WILBUR 1914
EPHRIAM S. WILBUR 1914
KENT R. MOORE 1912
ELMER HUBBARD 1911
CHARLES M. UMBARGER 1911
BERYL MCDONALD 1926
JOHN DOHERTY 1926
AUGUSTUS B. LONG 1919
MARTIN MADISON 1909
ROBERT STARKWEATHER 1910
FRANK O. ROGERS 1913
WILLIAM BAKER 1911
ALEXANDER MCKENZIE 1911
JOSEPH PARRAZO 1914
ELBERT D. COFFMAN 1916
FRANK E. SHERMAN 1914
JOHN KEARNEY 1914
GEORGE L. HILYARD 1912
JOHN W. LUHRS 1912
CHARLES E. WELCH 1920
LAWRENCE L. LIEUALLEN 1914
OLIVE KING 1914
FLORA ROACH 1914
ROBERT SEMPLE 1912
ROBERT SEMPLE 1912
JENNIE D. JENKINS (JENNIE D. STEWART) 1916
SWANTE ANDERSON 1919
JAMES ROACH 1904
CLARENCE REMINGTON 1904
HENRY DAVIS BAYNE 1914
MARION JACK 1911
ORVILLE W. COFFMAN 1911
GAY S. B. HAYDEN 1914
JOHN S. MCLEOD 1911
JOHN B. PARRAZO 1914
ALPHONSE LENE 1910
JOHN W. ROTHROCK 1911
AUGUSTE AMAYON 1918
STELLA L. MARPLE 1908
HUGH MCARTHUR 1893
MARGARET J. LIEUALLEN 1893
GEORGE D. HILYARD 1911
WILLIAM S. HILYARD 1912
STELLA LIEUALLEN 1914
WILLIS PEA 1904
FLORA ROACH 1914
OTTO M. KOEPPEN 1911
JAMES ROACH 1904
JACOB BISSINGER 1908
HERBERT M. IRELAND 1914
EDWARD F. CARNEY 1929
WILLIAM GIRTON 1916
CICERO W. WILSON 1919
ALBERT ALENDER 1904
JOHN MCNERNEY 1908
DANIEL C. BOWMAN 1910
WILLIAM F. TAYLOR 1909
JAMES A. FEE 1911
EDWARD L. CHENEY 1909
JAMES R. HANNA 1911
NELLIE KIMBRELL (NELLIE KIMBRELL THORNE) 1911
BENJAMIN F. KELLER 1904
JOHN R. CREWS 1911
JAMES E. STANSBERY 1914
JOHN H. ARMSTRONG 1911
GEORGE W. BOWMAN 1911
WALTER J. PARRAZO 1914
GEORGE LYDELL 1914
THOMAS F. LANE 1912
ALLEN RHODES 1904
WILLIAM ROBERTS 1910
DANIEL GRANGER 1919
SAMUEL C. BITTNER 1909
DANIEL DOHERTY 1925
FRANK ROACH 1904
JOHN N. BUTLER 1910
AUGUST ARP 1910
JOHN W. BANISTER 1904
EDWARD E. GERVAIS 1904
LESLIE A. SPICER 1909
CHARLES C. VINIER 1914
JOHN F. MCCARTHY 1909
RUBIN WILSON 1914
GEARY KIMBRELL 1911
HARRY F. CARD 1904
GEORGE OLMSTEAD 1911
ALEXANDER S. RUDD 1915
KARL K. CHURCHILL 1911
CHARLES BUCKNER 1910
WILLIAM H. LANE 1912
JOHN W. BOWMAN 1910
SEC 28
SEC 27
SEC 26
SEC 25
SEC 30
SEC 29
SEC 28
SEC 27
DAVID A. PEEBLER 1904
FRANK ROACH 1904
JOHN CHAPMAN 1914
CICERO W. WILSON 1919
LOUIS F. ANDERSON 1914
CLARENCE REMINGTON 1904
DAVID SMITH 1919
REX JARRETT 1904
CHARLES S. MARSH 1893
JAMES T. LIEUALLEN 1894
GEORGE W. LIEUALLEN 1893
EDWIN H. CATON 1893
STELLA & LAWRENCE L. LIEUALLEN 1914
ROBERT L. ENDECOTT 1910
ANDREW D. RHONIMUS 1911
JOHN WYNN 1904
KENT R. MOORE 1912
GEORGE NESS 1911
THOMAS CAMPBELL 1910
WILLIE ROY HARRINGTON 1911
DANIEL SHAW 1911
JOSEPH KANE 1910
WINNIFRED HILYARD 1914
JOHN MCGINN 1912
PHILIP H. VANORSDALL 1914
EDGAR CANTRELL 1915
WILLIAM PERRY SMITH 1908
JOHN T. PEEBLER 1911
ANDREW D. RHONIMUS 1908
WINNIFRED GEISS 1914
ELBERT D. COFFMAN 1915
ELIZABETH L. SHEETS 1919
WILLIAM KILGORE 1893
CHARLES DOWNEY 1893
SAMUEL P. PURDY 1893
LOWELL L. ROGERS 1909
FRANK CURL 1909
LAWRENCE MANN 1910
JAMES DOAN 1912
BENJAMIN F. HUBBARD 1904
LOUIS HUNZIKER 1910
JACOB BISSINGER 1908
GEORGE M. HARRAH 1909
ARCHA A. CRAWFORD 1909
JOHN R. SHIPP 1911
ANNA M. S. HURLEY 1919
SMITH A. ALLOWAY 1911
BUS BYERS 1912
WILLIAM M. BLAKLY 1912
PETER L. VANORSDALL 1910
ANDREW D. RHONIMUS 1908
CHARLES C. VINIER 1914
ELBERT D. COFFMAN 1915
ALBERT ALENDER 1904
JOHN W. KIMBRELL 1911
NELLIE KIMBRELL (NELLIE KIMBRELL THORNE) 1911
GEARY KIMBRELL 1911
FRED LANGEVER 1911
DANIEL KINNEY 1919
THOMAS J. TWEEDY 1910
JOHN S. ESTES 1911
GRAND BURNETT 1911
JOHN H. SHEARER 1911
MARK MOORHOUSE 1914
ERNEST MORLE 1908
OSCAR C. VAN ORSDALL 1910
CHARLES M. WRIGHT 1904
RAY W. AYERS 1914
WILLIAM G. BOGERT 1914
ELMER ELLSWORTH OLIVER 1911
WILLIAM E. WELCH 1918
SAMUEL H. FORSHAW 1920
DANIEL DOHERTY 1914
ALBERT ALENDER 1904
GERTRUDE L. LYONS (GERTRUDE L. SHERIDAN) 1913
BENJAMIN BURROUGHS 1919
CHARLES W. ESTES 1911
CARL A. OBERG 1908
LUCY DARLING (LUCY POHL) 1914
ALBERT F. MICHAEL 1909
JOSEPH A. HUBBARD 1904
ALEXANDER & GEORGE B. GREEN 1904
SAMUEL G. BRYSON 1908
JOHN VERT 1911
GILBERT W. PHELPS 1914
SEC 33
SEC 34
SEC 35
SEC 36
SEC 31
SEC 32
SEC 33
SEC 34
WINNIFRED HILYARD 1914
FRED WYATT 1909
EDGAR L. HUBBARD 1911
MARY ALICE SHERIDAN 1913
JAMES H. WALKER 1910
C. ARCHIE COOPER 1911
GORDON MENZIES 1914
CONRAD PLATZOEDER 1912
JOSEPH T. HINKLE 1910
CHARLES O. FRENCH 1893
CHARLES C. SMITH 1893
JESSE N. BRYSON 1908
LEWIS A. VOGAL 1912
ELIZABETH L. SHEETS 1919
CHARLES J. CROWNER 1900
MARSHALL E. MEYERS 1914
WILLIAM BONNER 1910
JOHN DOHERTY 1914
JOHN T. PEEBLER 1911
JOHN GRAMM 1911
PETER L. VAN ORSDALL 1910
JAMES R. RALEY 1920
DELLOS DAVIS (DELLOS SCHUANDT) 1911
JAMES R. RALEY 1920
LEONORA HENDER (LEONORA TARBET) 1914
ROBERT A. RANKIN 1912
JAMES H. RALEY 1911
HESTER A. TARBET 1914
FRANK MALLOY 1914
RUBY G. FORD (RUBY G. HAMILTON) 1910
FREDERICK J. MCMONIES 1919
GARRY C. TAYLOR 1914
CHARLES C. SHARP 1910
JOSEPH H. PARKES 1893
JOHN SOMERS 1911
JOHN W. KIMBRELL 1911
ALEXANDER B. HANNA 1911
T1N
R34E
R35E
T1S

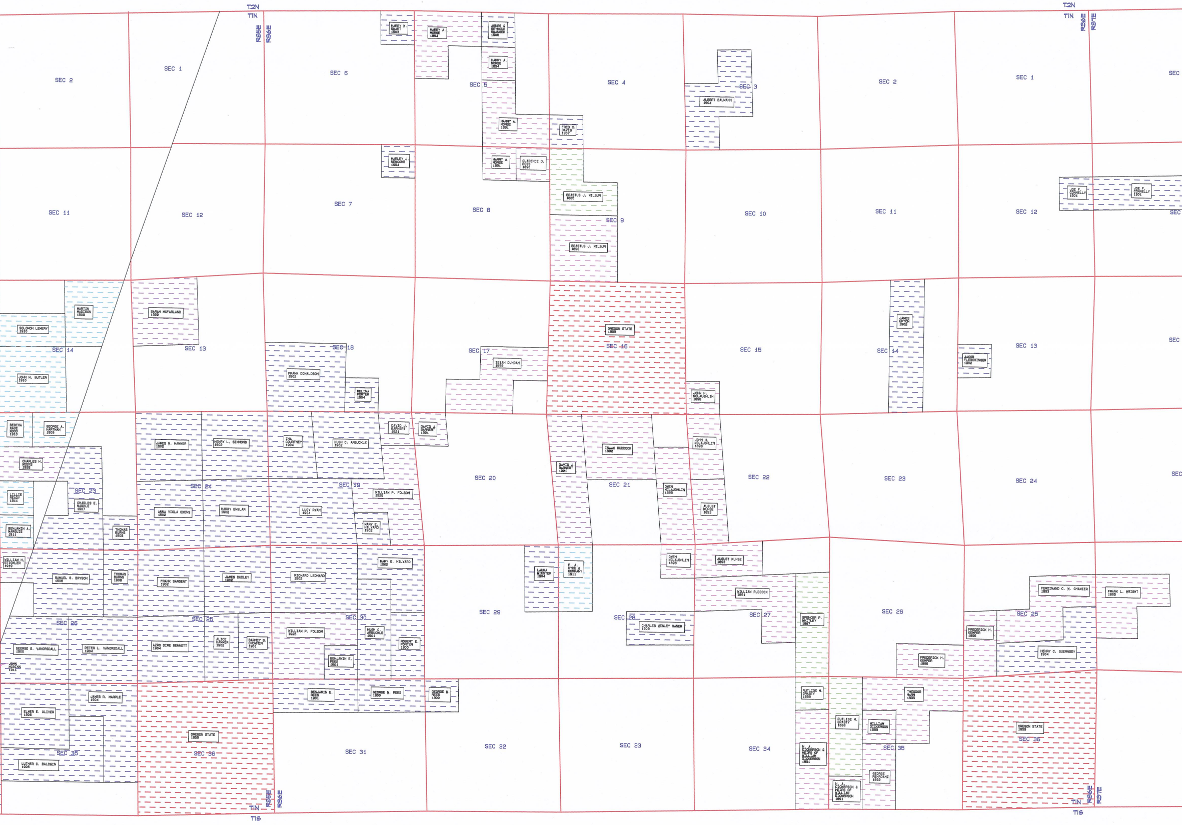
T2N
T1N
R35E
R36E
HARRY M. SWART 1903
HARRY A. MORSE 1894
AGNES & SEYMOUR SWANGER 1906
HARRY A. MORSE 1894
T2N
T1N
R36E
R37E
SEC 2
SEC 1
SEC 6
SEC 5
SEC 4
SEC 3
ALBERT BAUMANN 1904
SEC 2
SEC 1
SEC
HARRY A. MORSE 1891
FRED C. DAVIS 1907
HARLEY J. NEWCOMB 1904
HARRY A. MORSE 1891
CLARENCE D. ROSS 1890
JOE F. CONNELLY 1901
JOE F. CONNELLY 1901
ERASTUS J. WILBUR 1885
SEC 11
SEC 12
SEC 7
SEC 8
SEC 9
SEC 10
SEC 11
SEC 12
SEC
ERASTUS J. WILBUR 1890
MARTIN MADISON 1909
SARAH MCFARLAND 1922
SOLOMON LEMERY 1910
OREGON STATE 1859
JAMES UPTON 1902
SEC 14
SEC 13
SEC 18
SEC 17
SEC 16
SEC 15
SEC 14
SEC 13
SEC
ISIAH DUNCAN 1898
FRANK DONALDSON 1902
JACOB FLERCHINGER 1902
JOHN N. BUTLER 1910
MELINA PORTER 1904
JOHN H. MCLAUGHLIN 1898
BERTHA WADE WOOD 1910
GEORGE A. HARTMAN 1909
DAVID J. BARNERT 1921
DAVID J. BARNERT 1921
JAMES W. HANNER 1902
HENRY L. SIMMONS 1902
INA COURTNEY 1904
HUGH C. ARBUCKLE 1902
JOHN H. MCLAUGHLIN 1898
ISAAC RUDDOCK 1892
CHARLES H. WEEKS 1928
DAVID J. BARNERT 1921
SEC 20
SEC 21
SEC 22
SEC 23
SEC 24
SEC
SEC 23
SEC 24
SEC 19
WILLIAM P. FOLSOM 1928
OWEN MCLAUGHLIN 1898
LILLIE READY 1911
CHARLES E. MARPLE 1907
ANNA VIOLA OWENS 1902
HARRY ENGLAR 1902
LUCY RYAN 1904
AUGUST KUHSE 1893
BENJAMIN A. MARQUIS 1911
THOMAS BURNS 1908
MARY E. HILYARD 1902
MARY E. HILYARD 1902
OWEN MCLAUGHLIN 1898
AUGUST KUHSE 1893
WILLIAM H. STICKLER 1919
LAURA WIESTER 1904
F. A. HYDE & COMPANY 1911
SAMUEL G. BRYSON 1906
THOMAS BURNS 1908
FRANK SARGENT 1902
JAMES DUDLEY 1902
RICHARD LEONARD 1902
WILLIAM RUDDOCK 1891
FERDINAND C. W. CHAMIER 1893
FRANK L. WRIGHT 1895
SEC 26
SEC 25
SEC 30
SEC 29
SEC 28
SEC 27
SEC 26
SEC 25
CHARLES WESLEY HANER 1903
SPENCER P. WHITLEY 1887
FREDERICK H. KEMPER 1896
GEORGE S. VANORSDALL 1900
PETER L. VANORSDALL 1904
AZRO DIRE BENNETT 1904
ALICE HAMMER 1902
BARNEY B. CROWNER 1901
WILLIAM P. FOLSOM 1928
HUGH C. ARBUCKLE 1901
ROBERT E. PORTER 1900
HENRY C. GUERNSEY 1904
JOHN MCGINN 1911
BENJAMIN E. REES 1901
FREDERICK H. KEMPER 1896
BENJAMIN E. REES 1901
GEORGE W. REES 1900
GEORGE W. REES 1900
RUTLIGE M. GRASTY 1888
THEODOR HARN 1895
JAMES R. MARPLE 1904
ELMER E. OLIVER 1905
RUTLIGE M. GRASTY 1888
WILLIAM DICKERSON 1889
OREGON STATE 1859
OREGON STATE 1859
SEC 35
SEC 36
SEC 31
SEC 32
SEC 33
SEC 34
SEC 35
SEC 36
N. A. DICKERSON & HEIRS OF WILLIAM DICKERSON 1891
LUTHER C. BALDWIN 1905
GEORGE REHRDANZ 1892
N. A. DICKERSON & HEIRS OF WILLIAM DICKERSON 1891
T1N
R35E
R36E
T1S
T1N
R36E
R37E
T1S

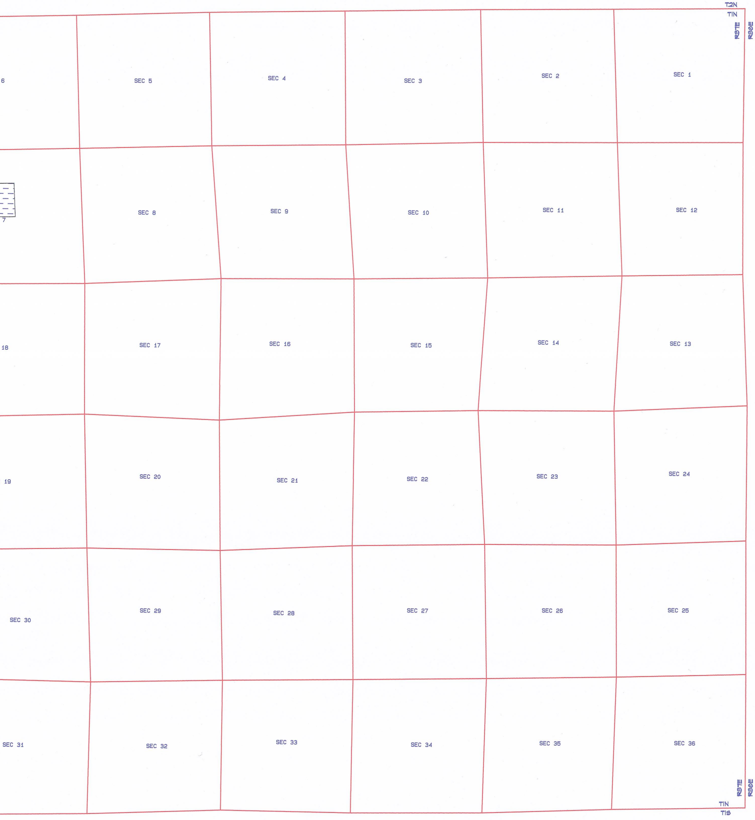
T2N
T1N
R37E
R38E
6
SEC 5
SEC 4
SEC 3
SEC 2
SEC 1
7
SEC 8
SEC 9
SEC 10
SEC 11
SEC 12
18
SEC 17
SEC 16
SEC 15
SEC 14
SEC 13
19
SEC 20
SEC 21
SEC 22
SEC 23
SEC 24
SEC 30
SEC 29
SEC 28
SEC 27
SEC 26
SEC 25
SEC 31
SEC 32
SEC 33
SEC 34
SEC 35
SEC 36
R37E
R38E
T1N
T1S