Form 2085

Scale 400 ft. 1 Inch

N. P. Ry.

Wallula to Pendleton *Right of Way Plat*

State of Oregon *County of* Umatilla

Section 24 *Township* 6 North *Range* 32 East *of* Willamette *Meridian*

NOV 1 1960

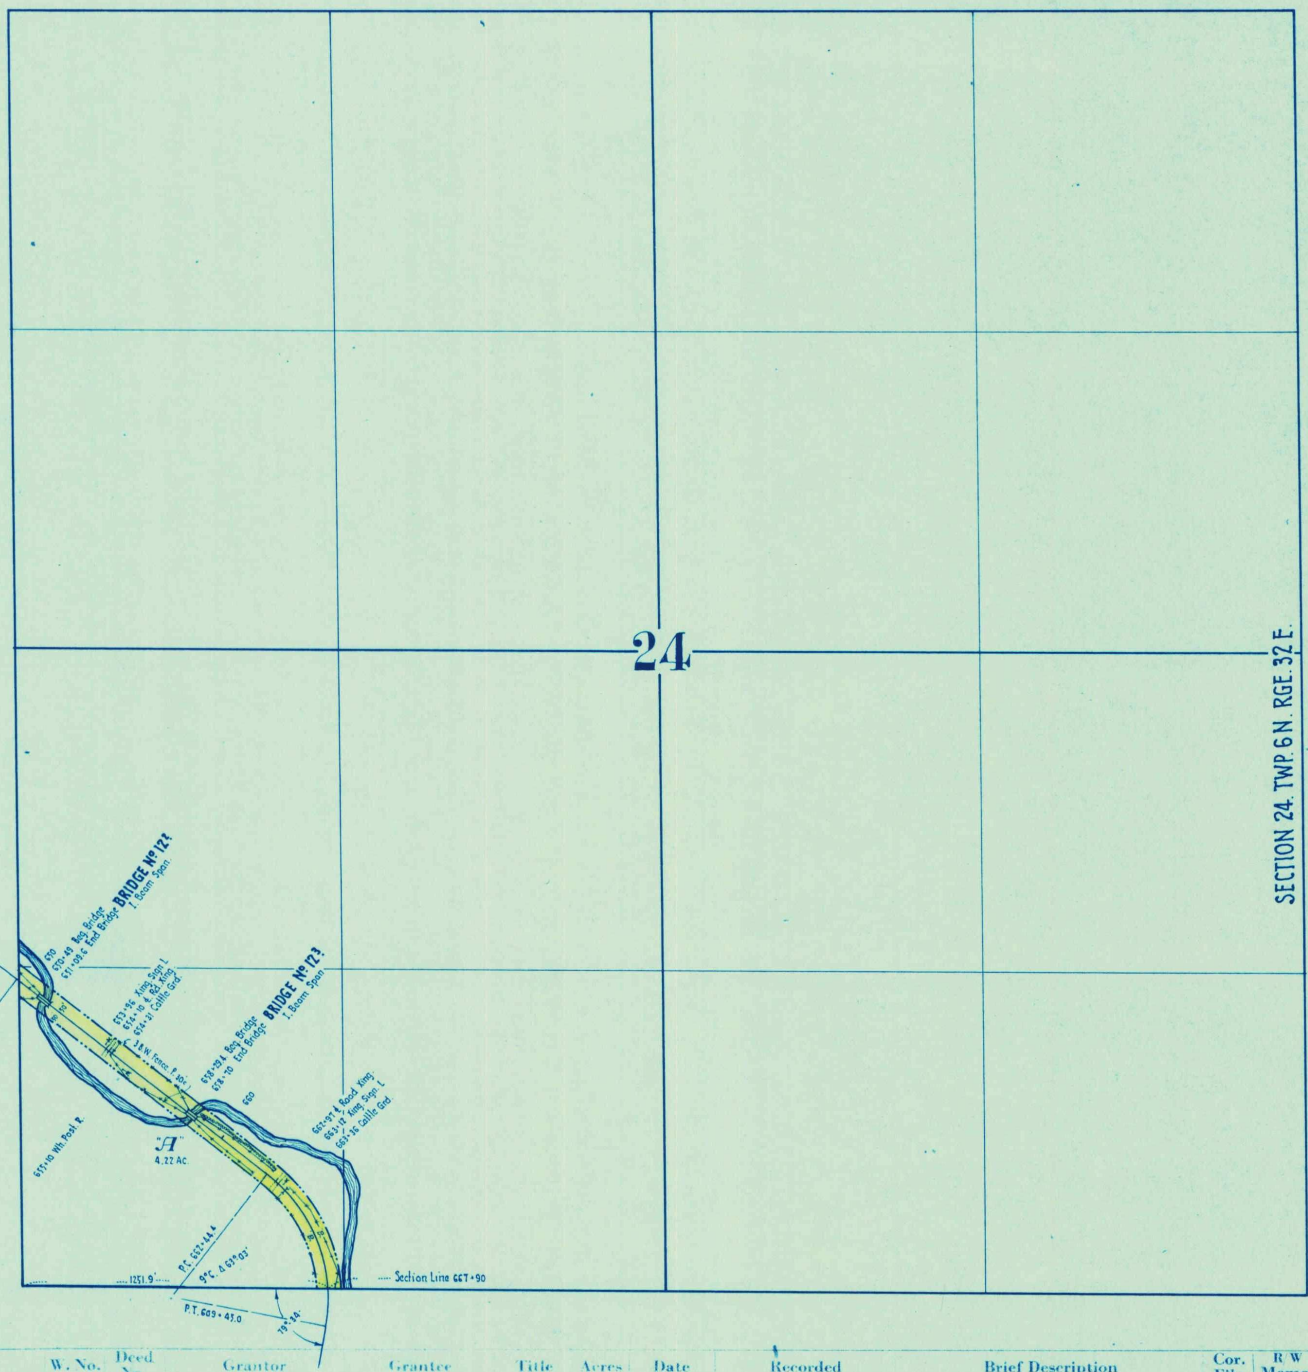

	W. No.	Deed No.	Grantor	Grantee	Title	Acres	Date	Recorded	Brief Description	Cor. File	R W Memo.
A		40	Fred R. Barrett	Oregon & Washington Territory Railroad Co.	R/W. Deed		June 30. 1888	Aug. 3. 1888. Bk. T. Deeds, P. 544.	100' R/W. across S½ of SW¼		
B											
C											
D											
E											
F											
G											
H											
I											
J											
K											
L											
M											