Form 2085

Scale 400 ft. 1 Inch

N. P. Ry.

Wallula to Pendleton *Right of Way Plat*

State of Oregon *County of* Umatilla

Section 31 *Township* 6 North *Range* 33 East *of* Willamette *Meridian* NOV 1 1960

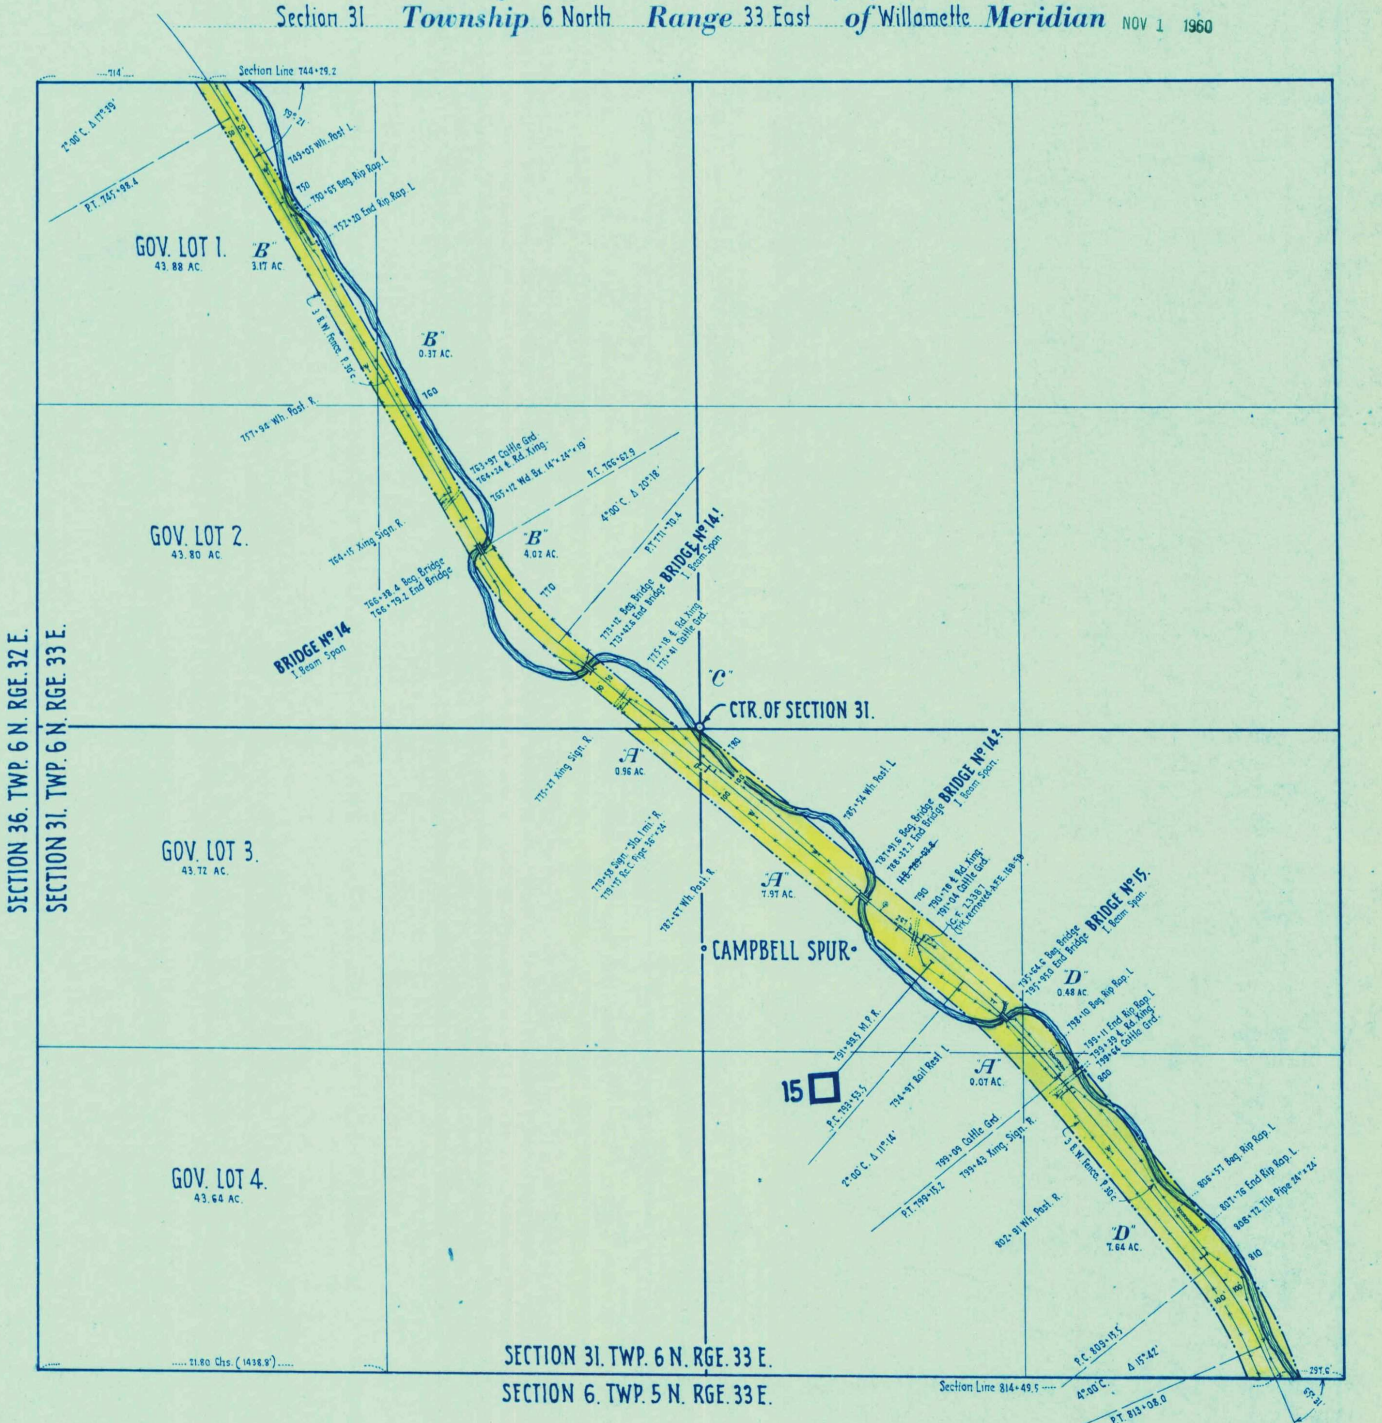

	W. No.	Deed No.	Grantor	Grantee	Title	Acres	Date	Recorded	Brief Description	Cor. File	R/W Memo.
A		Eng. Dept. Map. 361-11	United States of America	Oregon & Washington Territory Railroad Co.	Act of Congress		Mar. 3. 1875	Map filed in Local Land Office July 3. 1887.	200' R/w. across NE¼ of SW¼ and W½ of SE¼		
B		27	Robert C. Dunnington & wf.	O & W. T. RR. Co.	R/w. Deed		May 15. 1888	May 18. 1888. Bk. T. Deeds. P. 184	100' R/w. across NW¼		
C		31	J. L. Killian & wf.	O & W. T. RR. Co.	R/w. Deed.		May 16. 1888	May 18. 1888. Bk. T. Deeds. P. 186	100' R/w. across Killian Lands in NE¼ •NOTE• ¼ of Railway does not enter this subdivision.		
D		76	Joseph McCabe, Trustee, & wf.	Washington & Columbia River Railway Co.	Deed.		Jan. 26. 1904	Feb. 29. 1904. Bk. 42 Deeds. P. 343.	200' R/w. across E½ of SE¼		
E											
F											
G											
H											
I											
J											
K											
L											
M											