WALLA WALLA VALLEY RAILWAY CO.

N.P.R.

Main Line, Walla Walla to Milton — *Right of Way Plat*

State of Oregon — *County of* Umatilla

NE¼ of Section 26 *Township* 6 North *Range* 35 East *of* Willamette *Meridian* NOV 1 1960

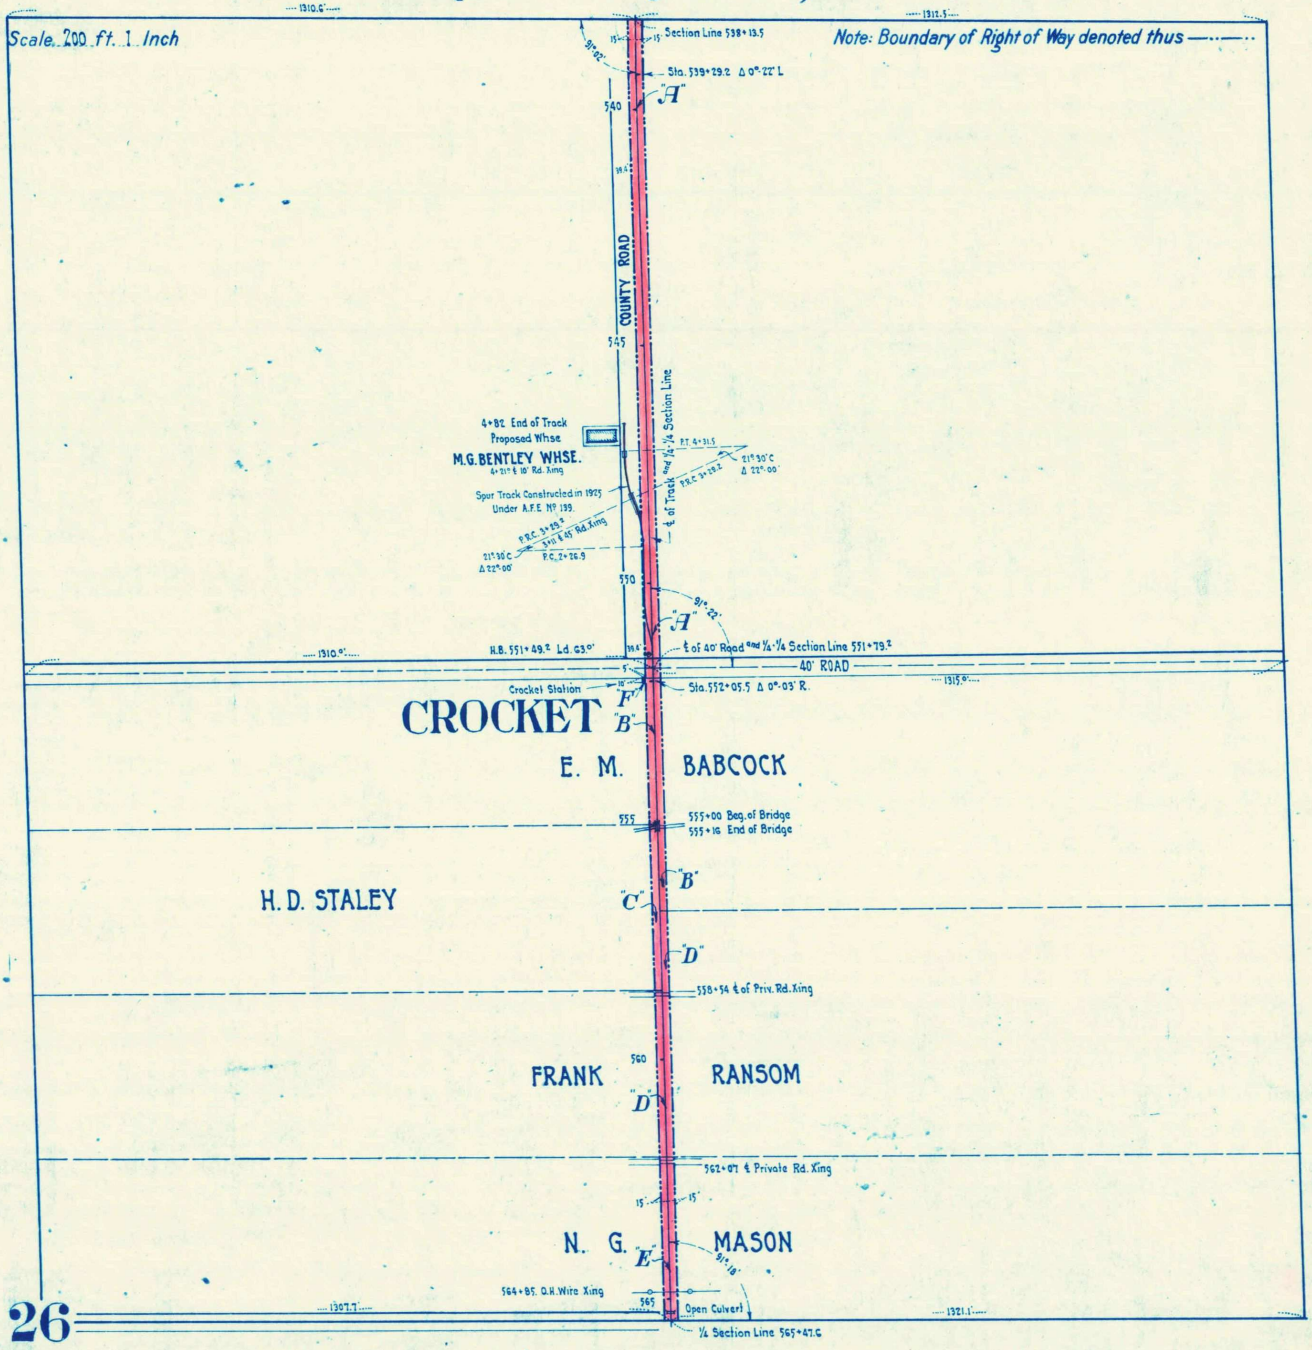

	Deed No.	Grantor	Grantee	Title	Acres	Date	When and Where recorded	Brief Description	Cor. File & Memo.
A	53	Edyth A. Didion & husb.	Walla Walla Valley Traction Co.	War. Deed.		Oct. 1, 1906.	Oct. 22, 1906. Bk. 52 Deeds. P. 137	30' R/w across N½ of NE¼ of Section 26.	
B	54	E.M. Babcock & wf	do.	do.		Dec. 11, 1906	Dec. 15, 1906. Bk 52 Deeds. P. 413	15' and 30' R/w across E.M. Babcock Tract.	
C	55	H. D. Staley	do.	Contract for Deed		April 5, 1906.	April 18, 1906. Bk. 49 Deeds, P. 232	15' strip off East side of H.D. Staley Tract.	
D	56	Frank Ransom & wf.	do.	R/w. Deed		Oct. 31, 1906	Nov. 15, 1906. Bk 52 Deeds. P. 273.	15' and 30' R/w across Frank Ransom Tract.	
E	57	Nathan G. Mason & wf.	do.	War. Deed.		Nov. 1, 1906.	Nov. 15, 1906. Bk. 52 Deeds, P. 272	30' R/w across N.G. Mason Tract.	
F	159	G.W. Scrimsher & wf.	Walla Walla Valley Ry. Co.	Bond.		Jan. 31, 1911.		Tract 5'x10' in SW¼ of NE¼ of Section 26	16074-1 205/24
G									
H									
I									
J									
K									
L									
M									