C-8-2

26

WALLA WALLA VALLEY RAILWAY CO.

N.P.R.

Main Line Walla Walla to Milton **Right of Way Plat**

State of Oregon **County of** Umatilla

SE⁴ of Section 26 **Township** 6 North **Range** 35 East **of** Willamette **Meridian** NOV 1 1960

Scale 200 ft. 1 Inch

Note: Boundary of Right of Way denoted thus —·—·

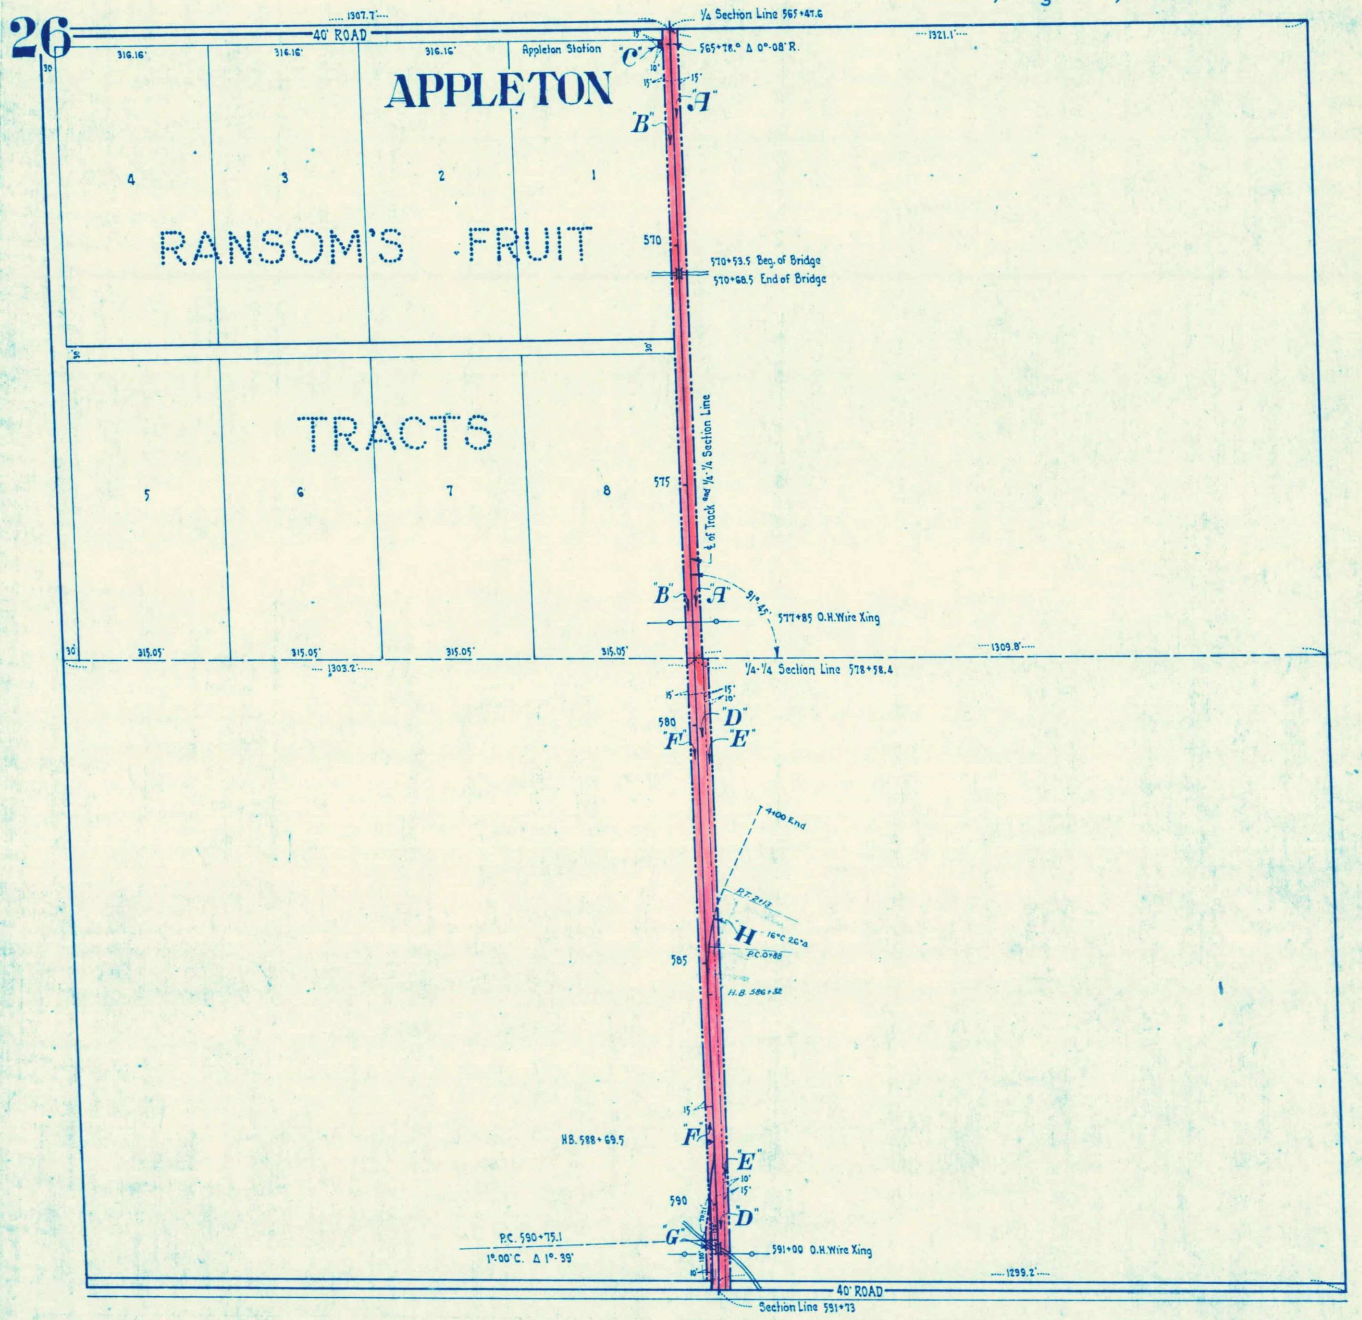

	Deed No.	Grantor	Grantee	Title	Acres	Date	When and Where recorded	Brief Description	Cor. File & Memo.
A	58	Agnes J. Maloney	Walla Walla Valley Traction Co	War. Deed.		Sept. 29, 1906	Oct. 27, 1906, Bk 52 Deeds. P. 134	15' strip off west side of NE⁴ of SE⁴ of Section 26	
B	59	A. J. Crigler & wf.	do.	Contract for Deed		Feb. 28, 1906	April 18, 1906, Bk 49 Deeds. P. 217	15' strip off east side of NW⁴ of SE⁴ of Section 26.	
C	60	E. C. Collins & wf.	Walla Walla Valley. Ry. Co.	Sp. War. Deed		Nov. 3, 1910	Feb. 23, 1911, Bk 71 Deeds. P. 419	North 15' of East 10' of Lot 1, Ransom's Fruit Tracts	
D	61	J. W. Muir & wf.	Walla Walla Valley Traction Co.	Contract for Deed.		Mar. 1, 1906	April 18, 1906, Bk. 49 Deeds. P. 221	15' strip off west side of SE⁴ of SE⁴ of Section 26.	
E	62	J. W. Muir & wf.	do.	do.		Mar. 1, 1906	April 18, 1906, Bk 49 Deeds. P. 223	Add'l 10' strip off West side of SE⁴ of SE⁴ of Section 26.	
F	63	John W. Weddle & wf.	do.	do.		May 2, 1906	May 19, 1906. Bk 49 Deeds. P. 329	15' strip off east side of SW⁴ of SE⁴ of Section 26	
G	64	John W. Weddle & wf.	do.	War. Deed.		Feb. 9, 1907	Mar. 2, 1907. Bk 53 Deeds. P. 33.	Add'l strip in SW⁴ of SE⁴ of Section 26.	
H	263	Nebraska Bridge Supply & Lbr. Co.	Walla Walla Valley Ry. Co.	Agreement		Aug. 15, 1958	Assigned to Nebraska Bridge Supply & Lumber Co. of Oregon Aug 9, 1960.	Covering constr. etc. of spur trk. in SE⁴-SE⁴	23471
I									
J									
K									
L									
M									