C-8-2

10

WALLA WALLA VALLEY RAILWAY CO.

N.P.R.

Umapine Branch **Right of Way Plat**

State of Oregon **County of** Umatilla

SW4 of Section 29 **Township** 6 North **Range** 35 East **of** Willamette **Meridian** NOV 1 1960

Scale 200 ft. 1 Inch

Note: Boundary of Right of Way denoted thus —·—·—

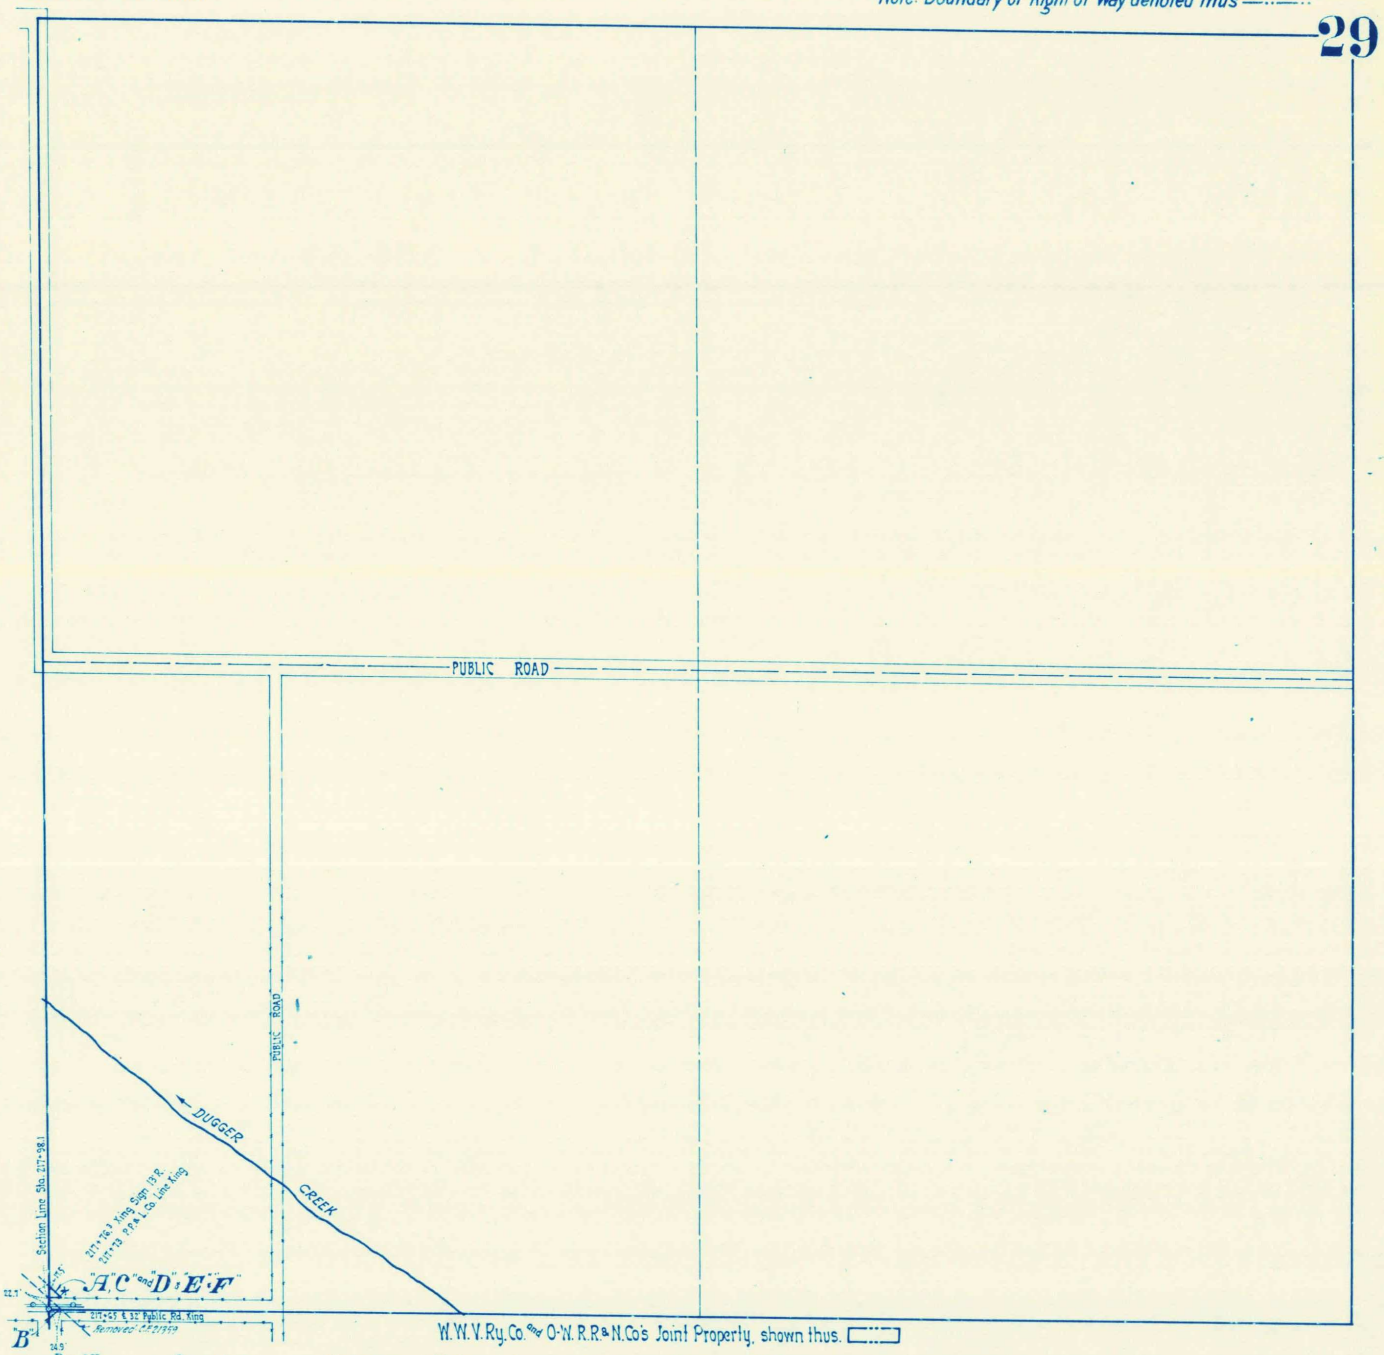

W.W.V.Ry.Co. & O-W.R.R.&N.Co's Joint Property, shown thus.

		Deed No.	Grantor	Grantee	Title	Acres	Date	When and Where recorded	Brief Description	Cor. File	R/W Memo.
W11893	A	150	D. J. Kirk & wf.	Walla Walla Valley Ry. Co.	War. Deed		Dec. 10, 1923	Feb. 15, 1924, Bk 23 Deeds, P. 316	R/W in SW4 of SW4 of Section 29	16074-1	81/24
	B	156	Public Service Commission of Oregon	do.	Order		Mar. 3, 1924	Records of Public Service Commission	Right to cross Public road at grade at Sta. 217+65	16074-1	
S10952	C	177	Walla Walla Valley Ry. Co.	O-W.R.R.&N.Co.	Contract		Apr. 22, 1924	Note: Agrmt. dated Feb. 15, 1947 terminates this contract as of Dec. 31, 1943 Deed 177A	Covering Joint construction & operation of Umapine Branch	16074-1	
W11846	D	179	Walla Walla Valley Ry. Co.	do.	B.&S. Deed.		Mar. 6, 1925		Undiv. 1/2 Int. in Umapine Br. except telephone & trolley systems from Sta. 95+35.5 to End of Line at Umapine, including R/W.	16074-1	
W-12058	E	223	W.W.V.Ry.Co. & U.P.R.R.Co.	Lucy J. Howlon	do.		Mar. 2, 1945		R/W in SW4 SW4 of Sec. 29	21359	127/45
	F	223A	O.W.R.R.&N.Co.	U.P.R.R.Co.	do.		Mar. 2, 1945	Aug. 7, 1945. Vol. 174 Deeds. P. 305	1/2 interest in R/W described above.	do.	(Supplemental) 127/45
	G										
	H										
	I										
	J										
	K										
	L										
	M										