C-8-2

12

WALLA WALLA VALLEY RAILWAY CO.

N.P.R.

Umapine Branch **Right of Way Plat**

State of Oregon **County of** Umatilla

SW4 of Section 30 **Township** 6 North **Range** 35 East **of** Willamette **Meridian**

NOV 1 1960

Scale 200 ft. 1 Inch

Note: Boundary of Right of Way denoted thus

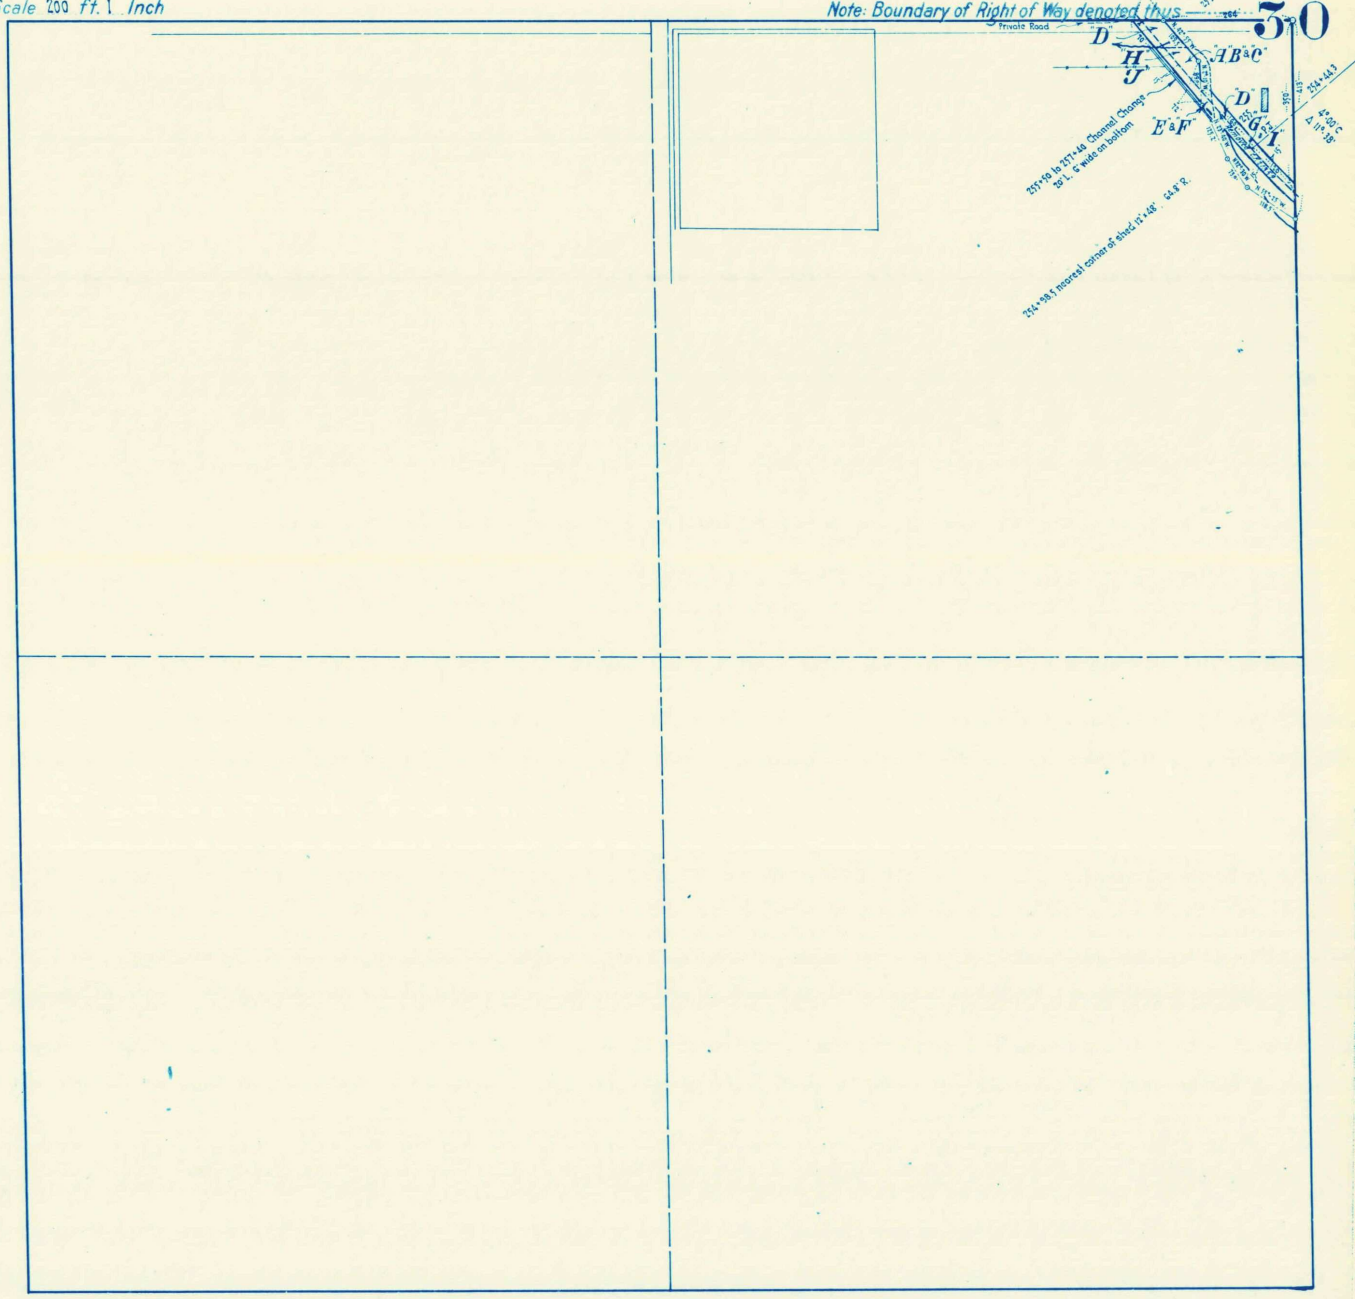

W.W.V.Ry.Co. & O-W.R.R.&N.Co's Joint Property shown thus.

		Deed No.	Grantor	Grantee	Title	Acres	Date	When and Where recorded	Brief Description	Cor. File	R/w Memo.
W11856	A	154	G. E. Lawrence & wf.	Walla Walla Valley Ry. Co.	War. Deed	0.20	Feb. 13. 1924	Feb. 15. 1924. Bk. 123 Deeds. P. 315	Irreg. tract in NE4 of SW4 of Section 30.	16074-1	85/24
W11856a	B	154 C	Farmers Security Bank of Milton, Ore.	do.	Q.C. Deed.		Feb. 13. 1924	Feb. 15. 1924. Bk. 123 Deeds. P. 317.	do. do.	16074-1	85/24
W11856b	C	154 D	Victor E. Coffman & wf.	do.	do.		Feb. 13. 1924	Feb. 15. 1924. Bk. 123 Deeds. P. 314.	do. do.	16074-1	85/24
W11854	D	155	W. B. Phillips & wf.	do.	War. Deed.		Dec. 24. 1923.	Feb. 15. 1924. Bk. 123 Deeds. P. 318	30' R/w across portion of NE4 of SW4 of Section 30, also tract 70'x70' in NE4 of SW4.	16074-1	191/24
C1052	E	177	Walla Walla Valley Ry. Co.	O-W.R.R.&N. Co.	Contract		Apr. 22. 1924	Note: Agrmt. dated Feb. 15. 1947 terminates this contract as of Dec. 31. 1943 - Deed 177A	Covering Joint construction & operation of Umapine Branch.	16074-1	
W11846	F	179	Walla Walla Valley Ry. Co.	do.	B. & S. Deed.		Mar. 6. 1925		Undiv. 1/2 Int. in Umapine Br. except telephone & trolley systems, From Sta. 95+35.2 to end of line at Umapine, including R/w.	16074-1	
W12056	G	221	W.W.V.Ry.Co. & U.P.R.R.Co.	Elmer Geeslin & wife	do.		May 31. 1945.		30' R/w strip across NE4 SW4 of Sec. 30.	2/359	127/45
W12057	H	222	do.	Delbert Fox & wife	do.	0.20	May 31. 1945.		Irreg. tract in NE4 SW4 of Sec. 30.	do.	do.
	I	221A	O.W.R.R.&N.Co.	U.P.R.R.Co.	do.		May 31. 1945	Aug. 7. 1945. Vol. 174 Deed's. P. 307	1/2 interest in R/w described above (Deed 221)	do.	(Supplemental) 127/45
	J	222A	do.	do.	do.		May 31. 1945	Aug. 7. 1945. Vol. 174 Deed's. P. 309	do. do. (Deed 222)	do.	do.
	K										
	L										
	M										