Form 2085

B-19-2

23

Scale 400 ft. 1 Inch

# N. P. Ry.

Wallula to Pendleton *Right of Way Plat*

*State of* Oregon *County of* Umatilla

Section 16 *Township* 5 North *Range* 33 East *of* Willamette *Meridian* NOV 1 1960

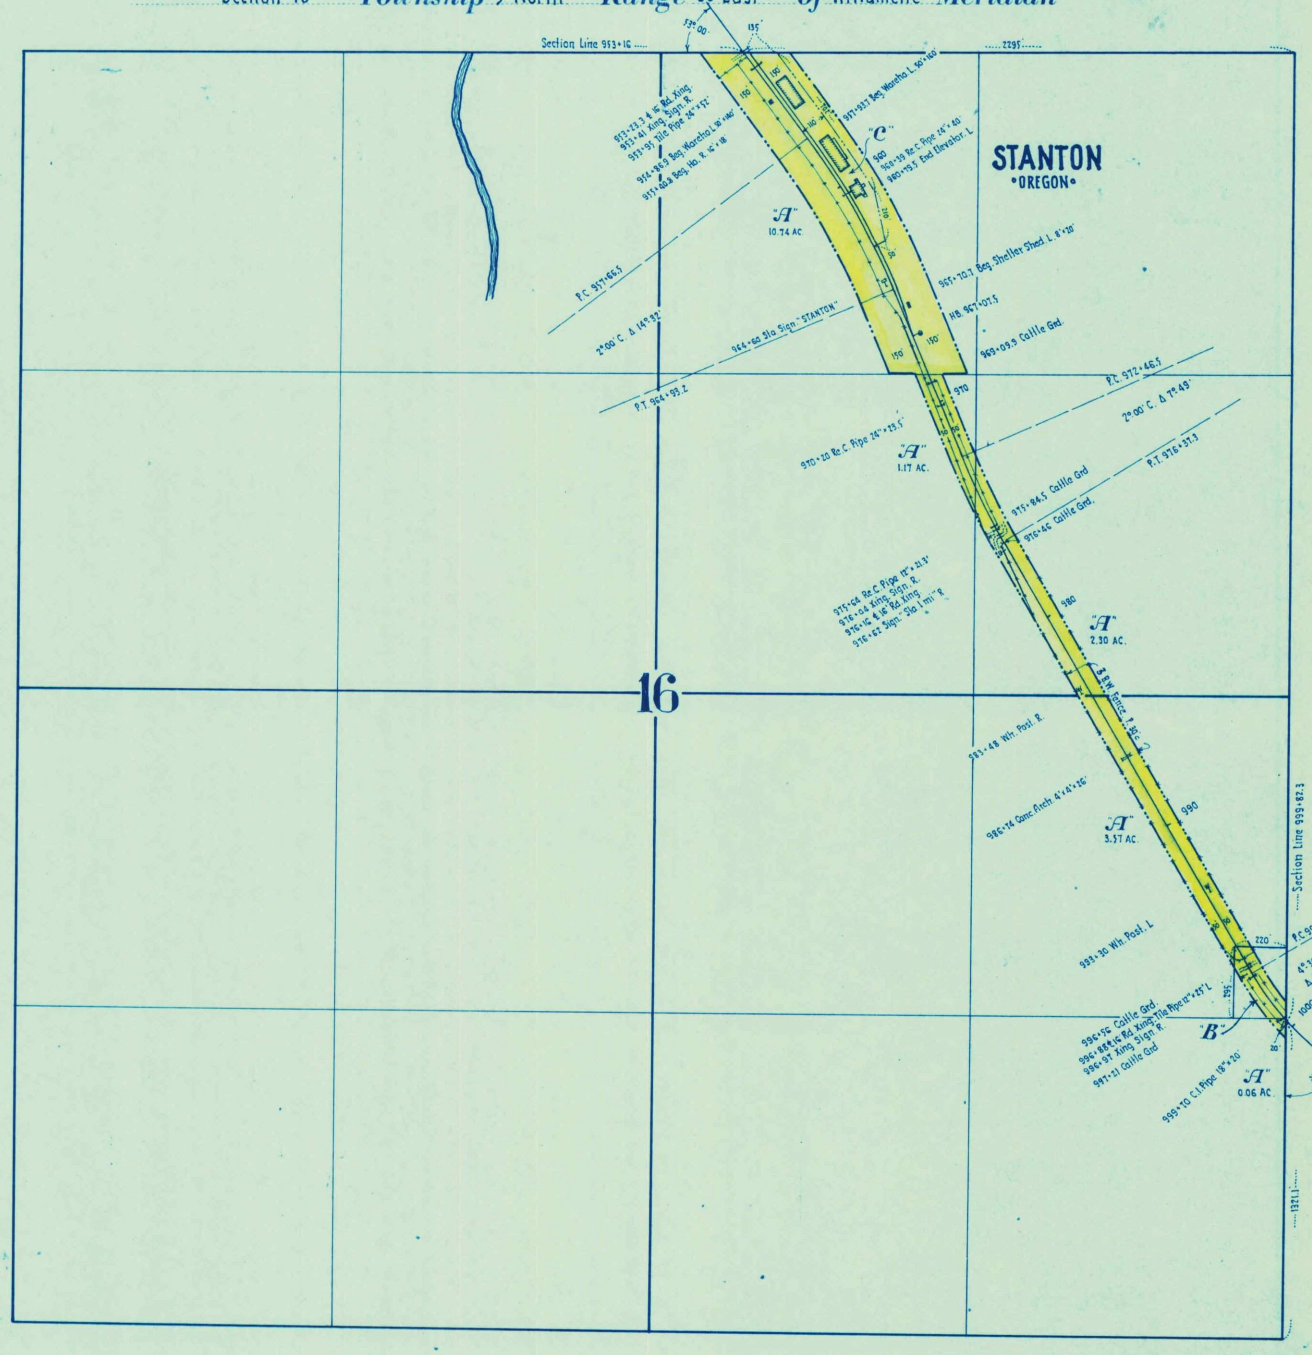


| | W. No. | Deed No. | Grantor | Grantee | Title | Acres | Date | Recorded | Brief Description | Cor. File | R/W Memo. |
|---|---|---|---|---|---|---|---|---|---|---|---|
| A | | 97 | Charles Stanton & wf. | Oregon & Washington Territory Railroad Co. | R/W. Deed | | May 24. 1888 | Aug. 4. 1897. Bk. 25 Deeds. P. 1. | 100' R/w across E½ of Section 16 together with a strip 200' wide and 1500' long for depot & side track purposes. | | |
| B | | 75 | J. T. Joy et al. Directors of School District No 54. | Washington & Columbia River Railway. Co. | War. Deed | | July 10. 1899 | Aug. 10. 1899. Bk. 30 Deeds. P. 527 | 100' R/w across a tract 220' × 295' in NE¼ of SE¼ | | |
| C | | 80 | J. T. Joy & wf. | W. & C. Riv. Ry. Co. | Q. C. Deed. | | May 21. 1902 | May 22. 1902. Bk. 26 Deeds. P. 608 | Irregular Tract in NW¼ of NE¼ | | |
| D | | | | | | | | | | | |
| E | | | | | | | | | | | |
| F | | | | | | | | | | | |
| G | | | | | | | | | | | |
| H | | | | | | | | | | | |
| I | | | | | | | | | | | |
| J | | | | | | | | | | | |
| K | | | | | | | | | | | |
| L | | | | | | | | | | | |
| M | | | | | | | | | | | |