Form 2085

8-19-4

3

N. P. R.

Athena Branch *Right of Way Plat*

State of Oregon *County of* Umatilla

Section 24 *Township* 5 North *Range* 33 East *of* Willamette *Meridian* NOV 1 1960

Scale 400 *ft.* 1 *Inch*

Note: Boundary of Right of Way denoted thus

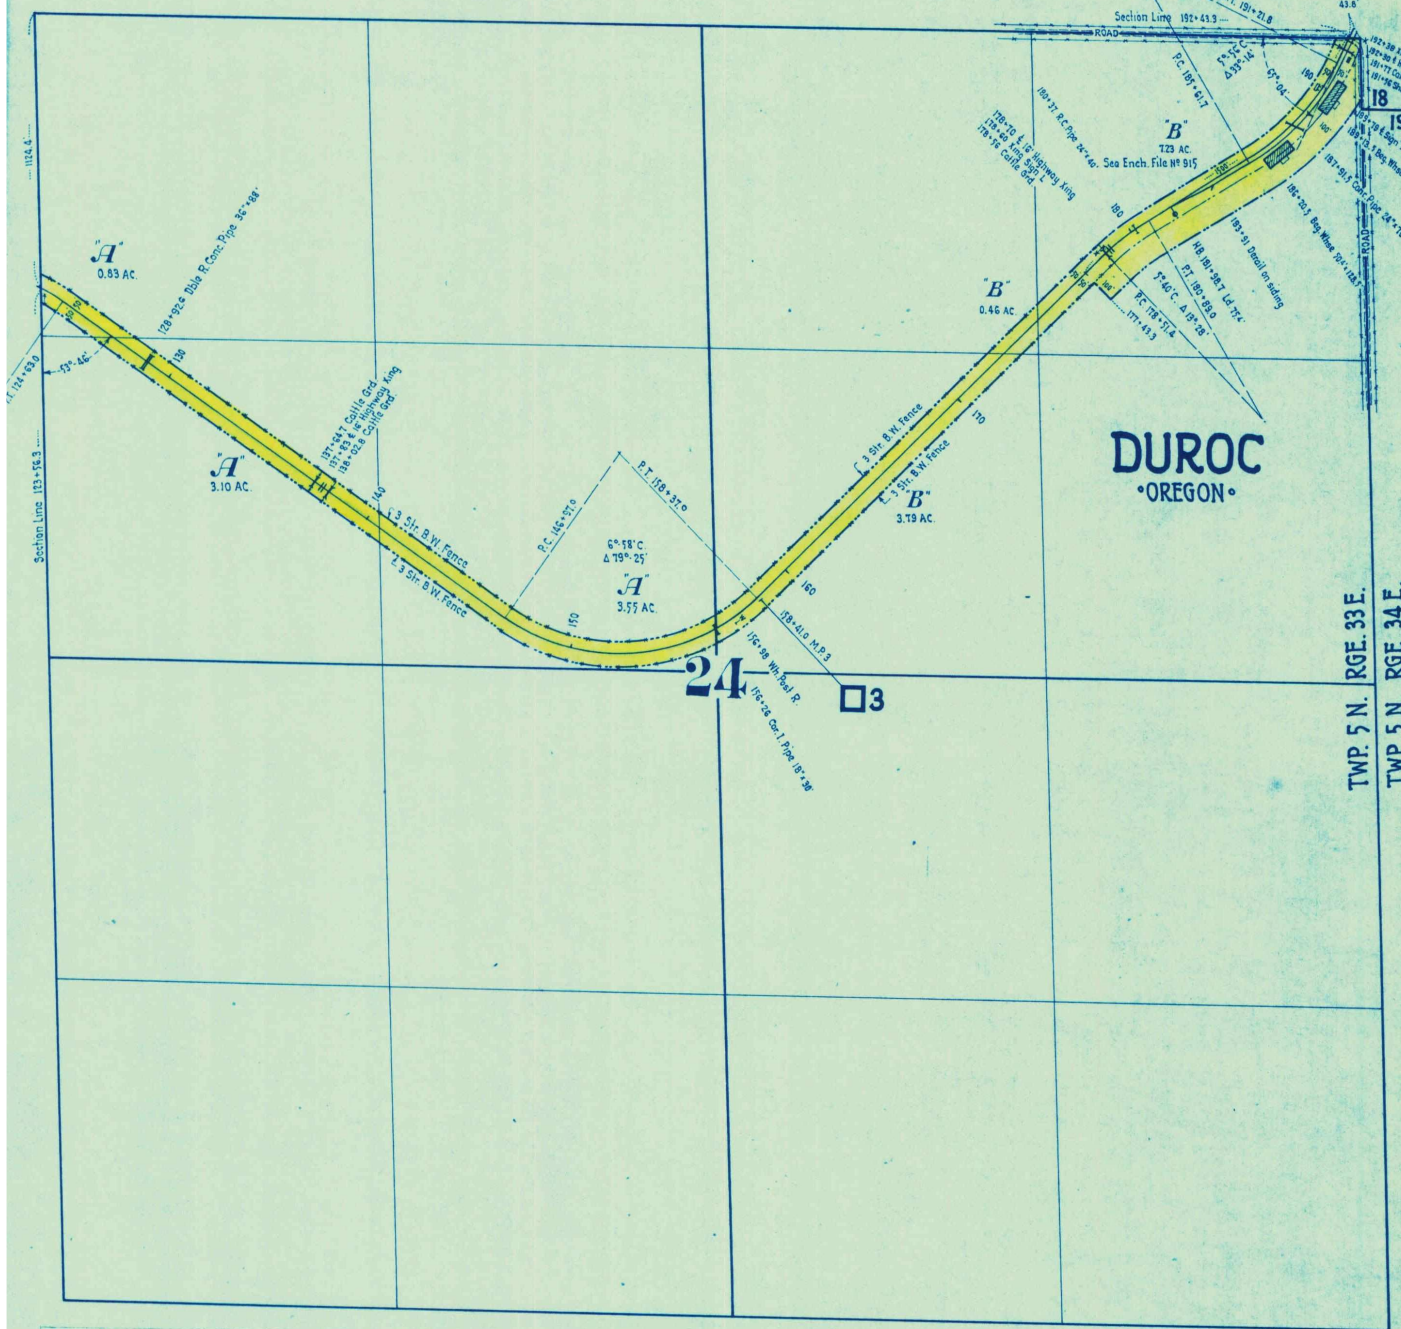

	Deed No.	Grantor	Grantee	Title	Acres	Date	When and Where Recorded	Brief Description	Cor. File	R/W Memo.
A	32	Geo. J. Gholson & wf.	O.& W.T. RR. Co	R/w Deed		July 6, 1888	Aug. 3, 1888. Bk. T. Deeds. P. 557	100' R/w across NW.4		
B	33	E. Broughton & wf.	do.	do.		July 9, 1888	Not Recorded.	100' R/w across NE.4 also additional 100' strip x 1500' long in NE.4		
C										
D										
E										
F										
G										
H										
I										
J										
K										
L										
M										