Form 2085

B-19-3

27

Scale 400 ft. 1 Inch

N. P. Ry.

Wallula to Pendleton **Right of Way Plat**

State of Oregon **County of** Umatilla

Section 34 **Township** 5 North **Range** 33 East **of** Willamette **Meridian** NOV-1 1960

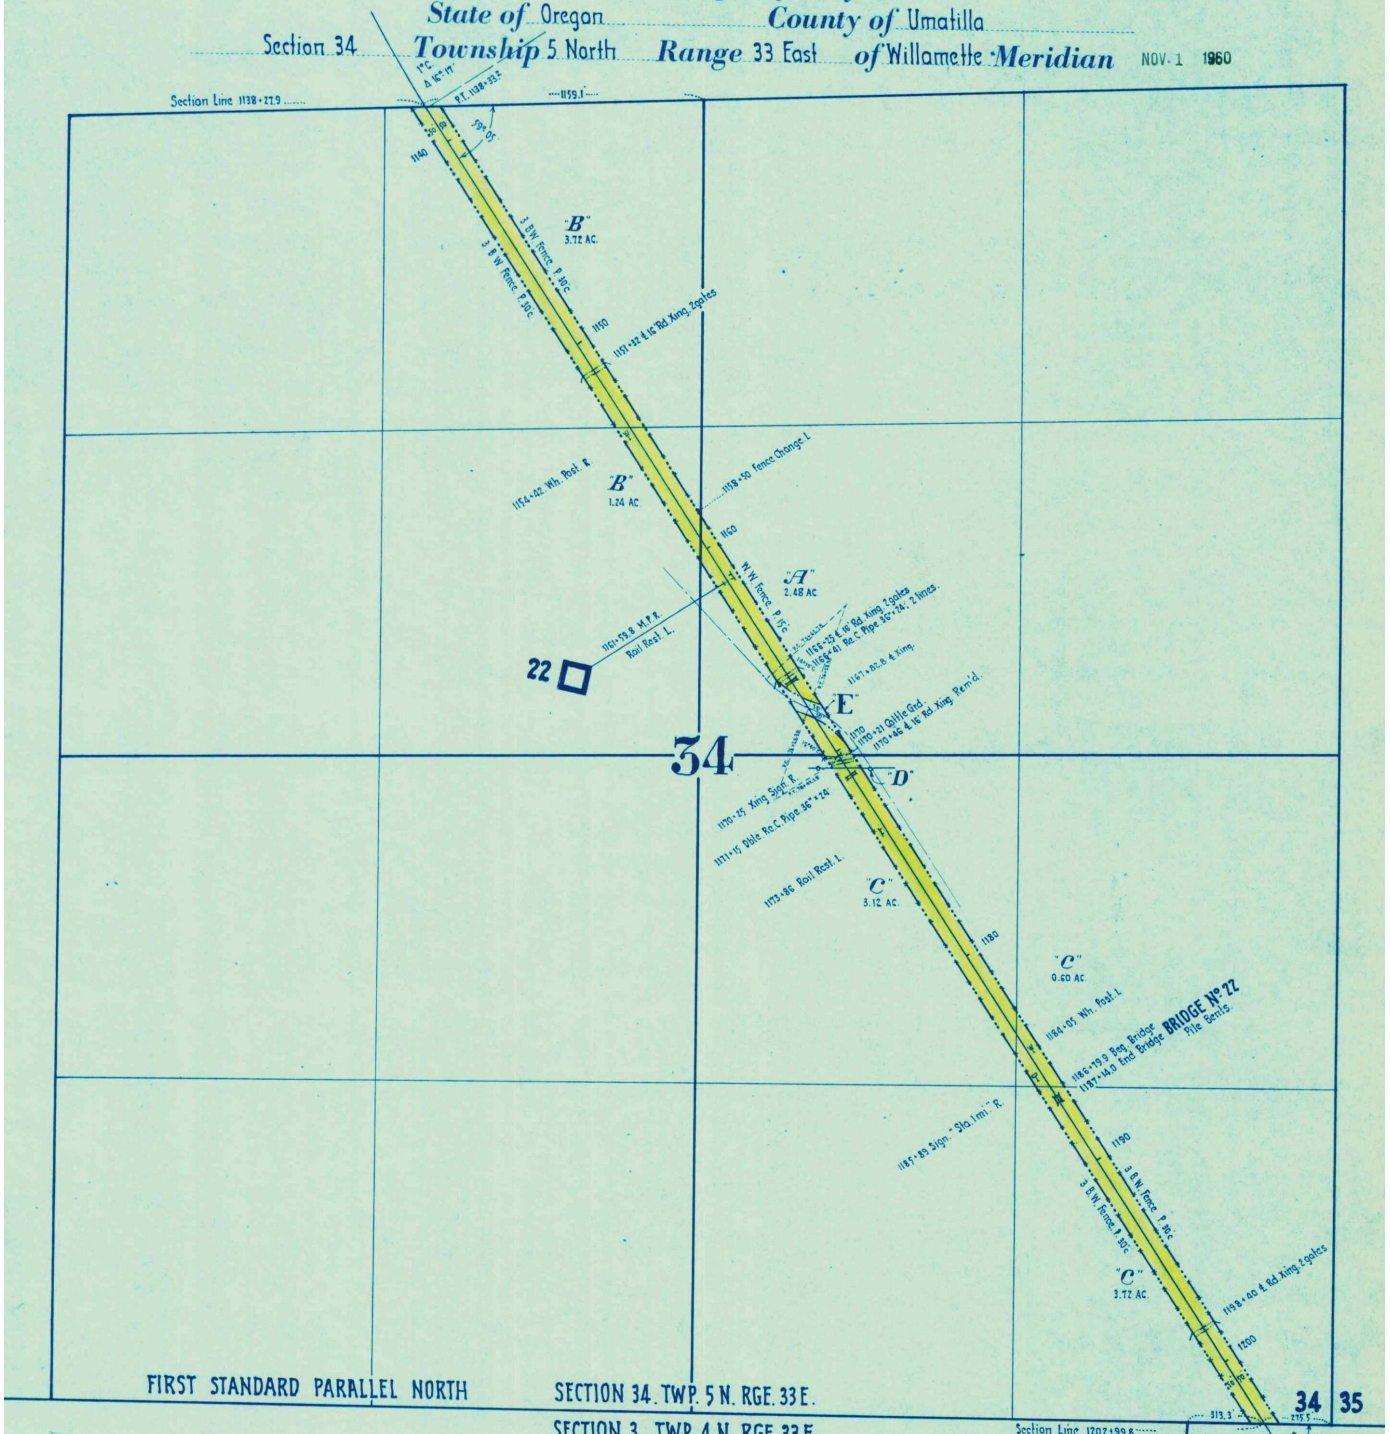

	W. No.	Deed No.	Grantor	Grantee	Title	Acres	Date	Recorded	Brief Description	Cor. File	R/W Memo.
A		30	Noah Anspauch & wf	Oregon & Washington Territory Railroad Co.	R/w. Deed		May 10. 1888	May 18. 1888. Bk. T. Deeds. P. 178	100' R/w. across NE^4		
B		21	Robert S. Grant & wf.	O. & W. T. RR. Co.	R/w. Deed.		May 11. 1888	May 18. 1888. Bk. T. Deeds. P. 169	100' R/w. across NW^4		
C		57	Noah Anspauch & wf	O. & W. T. RR. Co.	R/W. Deed		Aug. 11. 1891.	Aug. 17. 1891. Bk. 5 Deeds. P. 269	100' R/w. across SE^4		
D		101	Northern Pacific Ry. Co.	Pacific Power & Light Co.	Permit	Nº 33352	May 1. 1918		Power Line Xing. 927' southerly from M.P. 22.	13728	
E	13906	149	do.	Umatilla County	Easement	R.W. 5805	Aug. 21, 1956	A.F.E. 328-56 A Agr. dated June 5, 1956 betw. State, County & N.P.Ry. providing for crossing.	60' strip in SW^4NE^4 for hgy. grade xing.	22979	100/56
F											
G											
H											
I											
J											
K											
L											
M											