Form 2085

B.-19-2

19

Scale 400 ft. 1 Inch

N. P. Ry.

Wallula to Pendleton *Right of Way Plat*

State of Oregon *County of* Umatilla

Section 6. *Township* 5 North *Range* 33 East *of* Willamette *Meridian*

NOV 1 1960

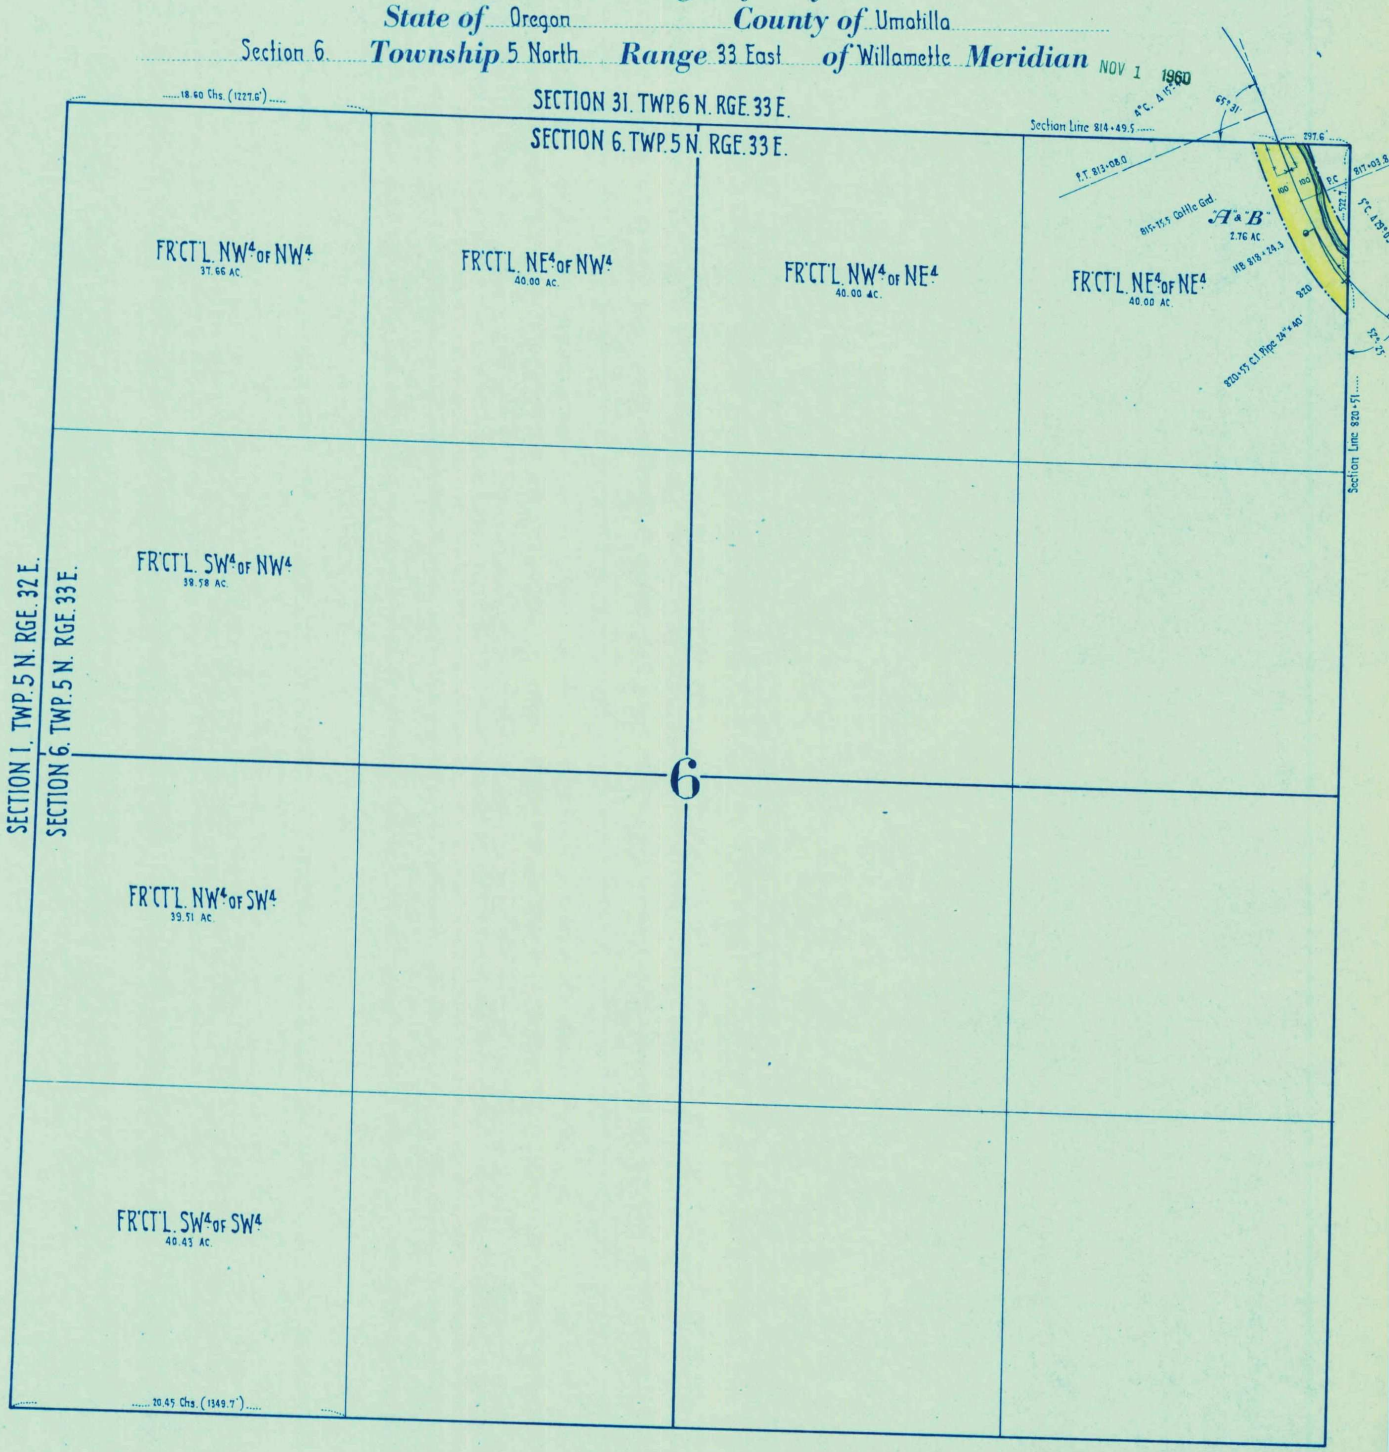

	W. No.	Deed No.	Grantor	Grantee	Title	Acres	Date	Recorded	Brief Description	Cor. File	R/W Memo.
A		31	J. L. Killian & wf.	Oregon & Washington Territory Railroad Co.	R/W. Deed		May 16, 1888	May 18, 1888. Bk. T. Deeds. P. 186	100' R/W. across Killian Lands in NE4		
B		76	Joseph Mc Cabe, Trustee, & wf.	Washington & Columbia River Railway Co.	Deed		Jan. 26, 1904	Feb. 29, 1904. Bk. 42 Deeds. P. 343.	200' R/W. across NE4		
C											
D											
E											
F											
G											
H											
I											
J											
K											
L											
M											