Form 2085

8-19-4

5

N. P. R.

Athena Branch **Right of Way Plat**

State of Oregon **County of** Umatilla

Section 18 **Township** 5 North **Range** 34 East **of** Willamette **Meridian** NOV 1 1960

Scale 400 ft. 1 Inch

Note: Boundary of Right of Way denoted thus

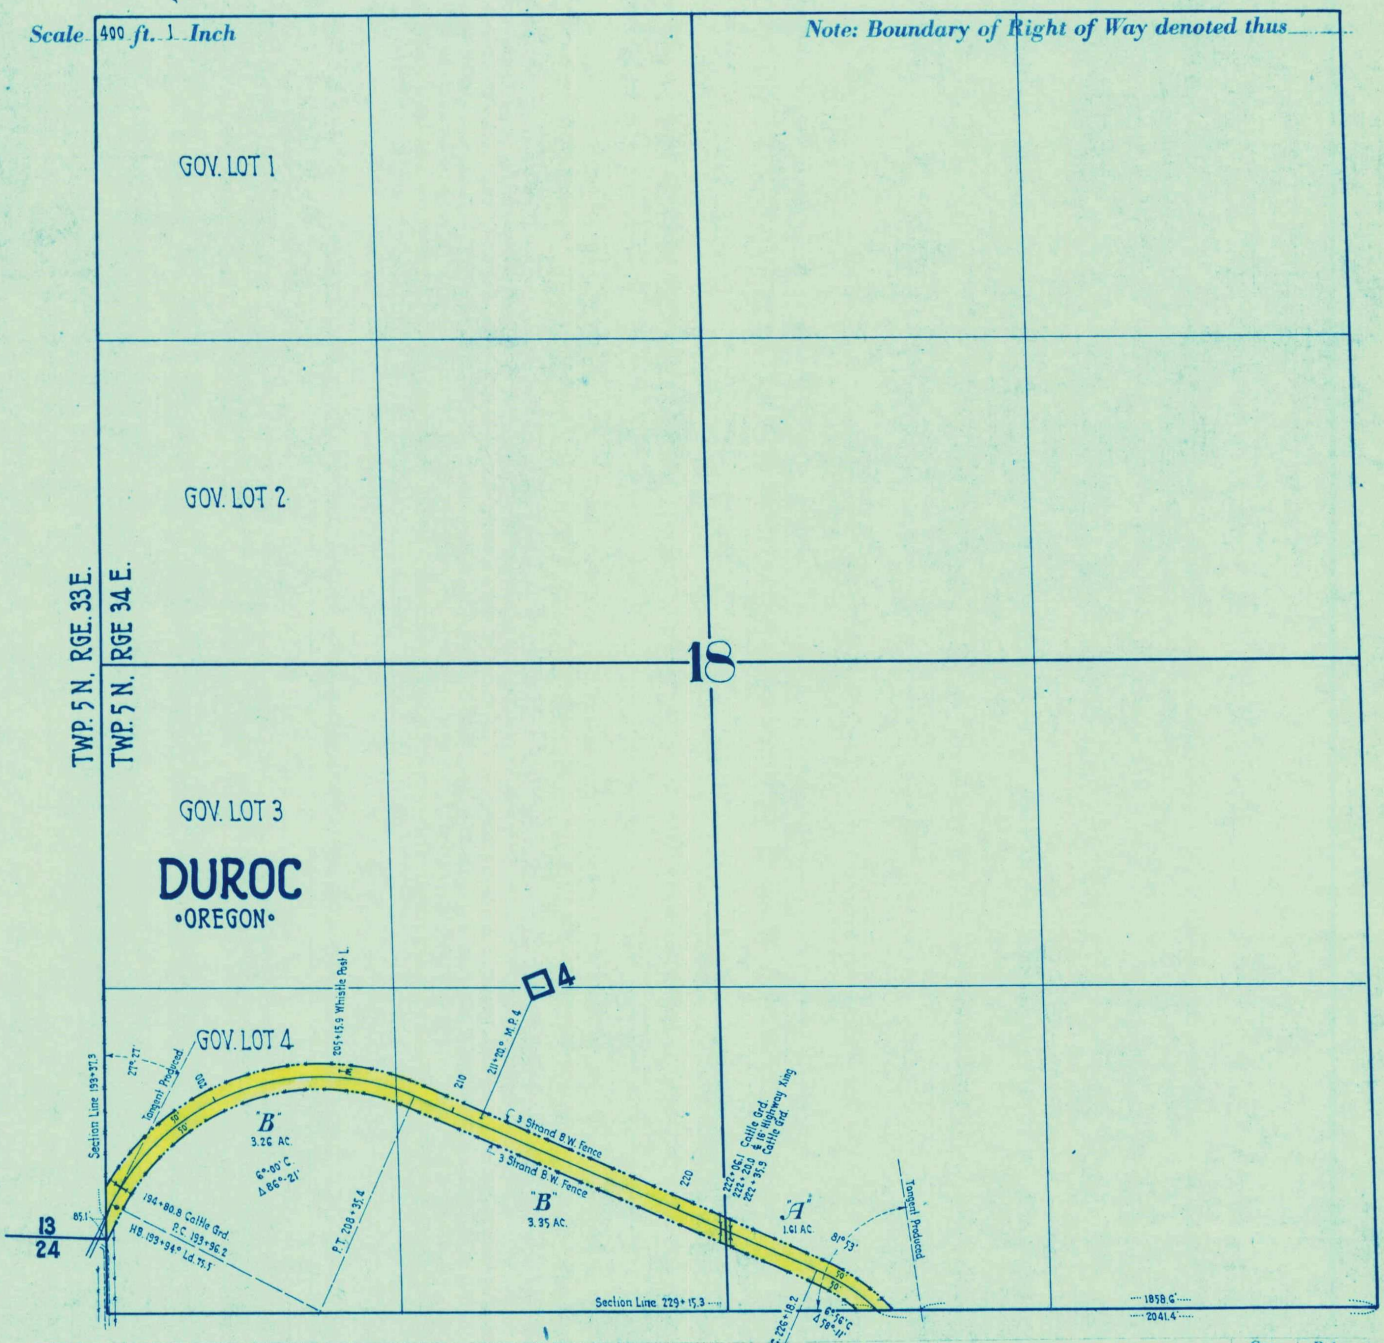

	Deed No.	Grantor	Grantee	Title	Acres	Date	When and Where Recorded	Brief Description	Cor. File	R/W Memo.
A	10	Andrew B. McEwen & wf.	O&W.T.RR.Co	R/W Deed		May 25, 1888	Aug. 3, 1888, Bk. T. Deeds. P. 566	100' R/W across SE¼		
B	18	A. M. Isaac & wf	do.	do.		June 18, 1888	Aug. 3, 1888, Bk. T. Deeds P. 561	100' R/W across SW¼		
C										
D										
E										
F										
G										
H										
I										
J										
K										
L										
M										