C-8-2

2

WALLA WALLA VALLEY RAILWAY CO.

N.P.R.

Umapine Branch — *Right of Way Plat*

State of Oregon — *County of* Umatilla

NE¼ of Section 3 *Township* 5 North *Range* 35 East *of* Willamette *Meridian*

NOV 1 1960

Scale 200 ft. 1 Inch

Note: Boundary of Right of Way denoted thus ——·——·

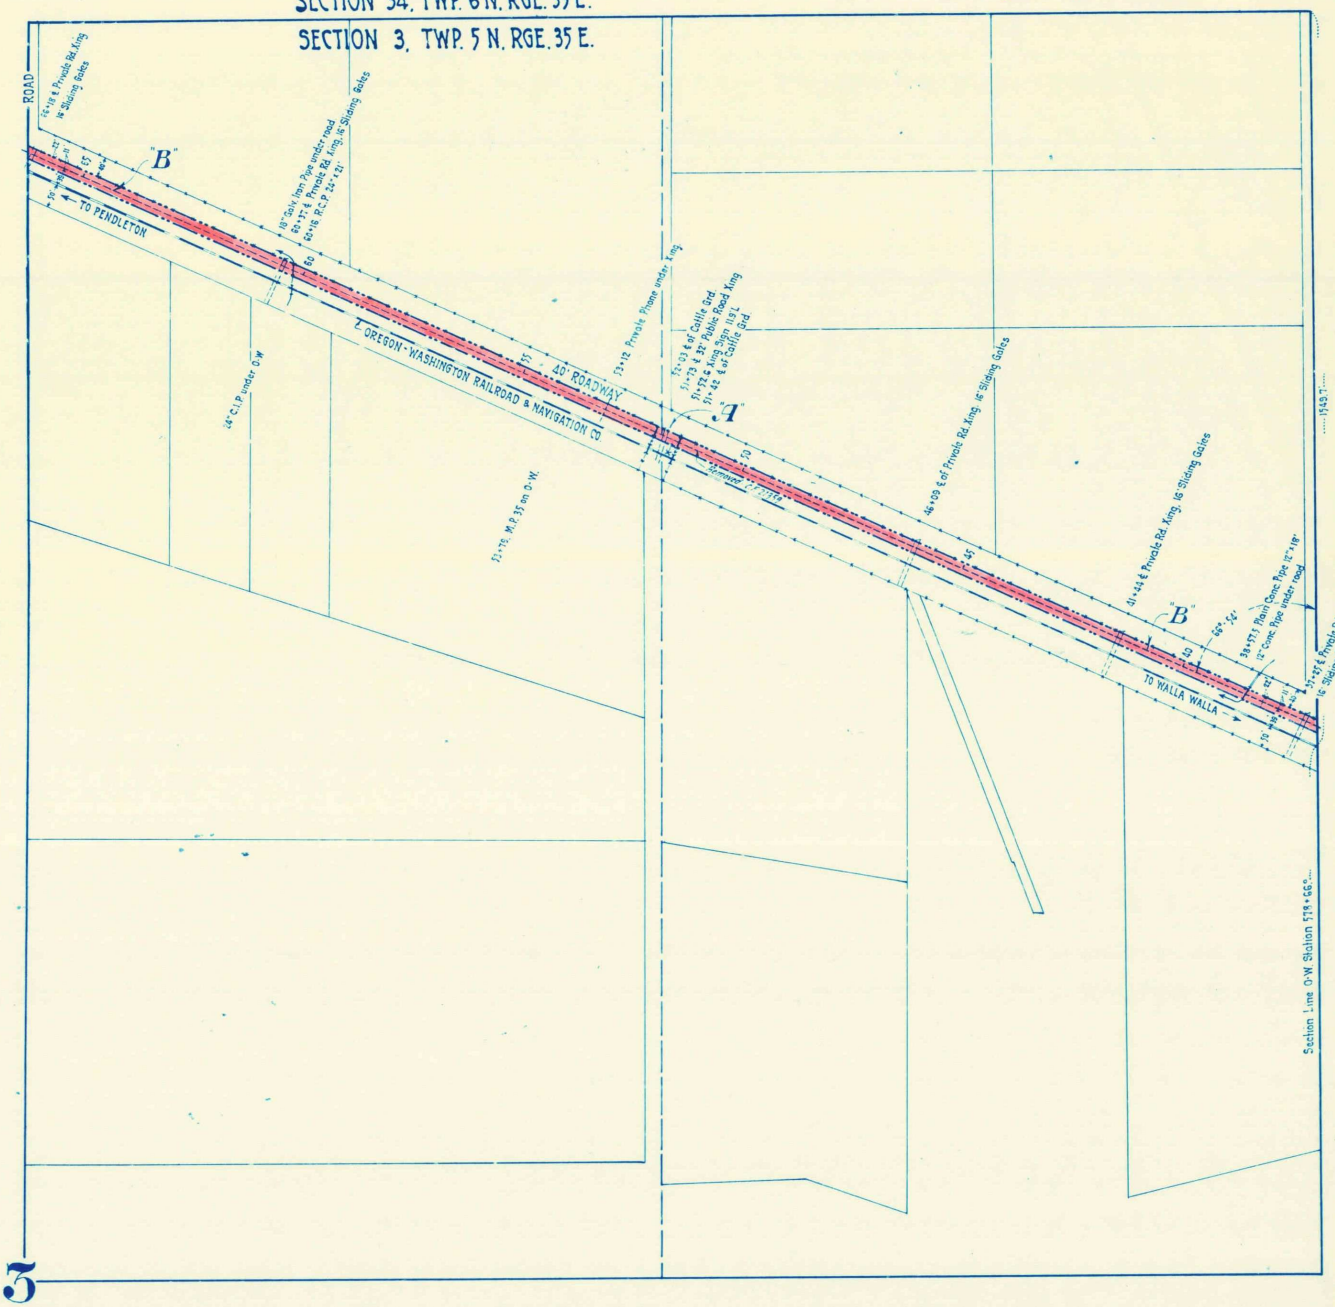

5

	Deed No.	Grantor	Grantee	Title	Acres	Date	When and Where recorded	Brief Description	Cor. File & Memo.
A	156	Public Service Commission of Oregon	Walla Walla Valley Ry. Co.	Order		Mar. 3, 1924	Records of Public Service Commission	Right to cross Public Road at grade at Station 51+73.°	16074-1
C-1092 B	177	O-W. R.R. & N. Co.	do.	Contract		Apr. 22, 1924	Note: Permit dated Feb. 15, 1947 terminates this contract as of Dec. 31, 1943 Deed 177-B	Right to use Northerly 22 ft of O-W.R.R. & N.Co's R/W.	
C									
D									
E									
F									
G									
H									
I									
J									
K									
L									
M									