Form 2085

B-19-3

33

Scale 400 ft. 1 Inch

N. P. Ry.

Wallula to Pendleton *Right of Way Plat*

West½ of Section 21 and *State of* Oregon *County of* Umatilla

East½ of Section 20 *Township* 4 North *Range* 33 East *of* Willamette *Meridian* NOV 1 1960

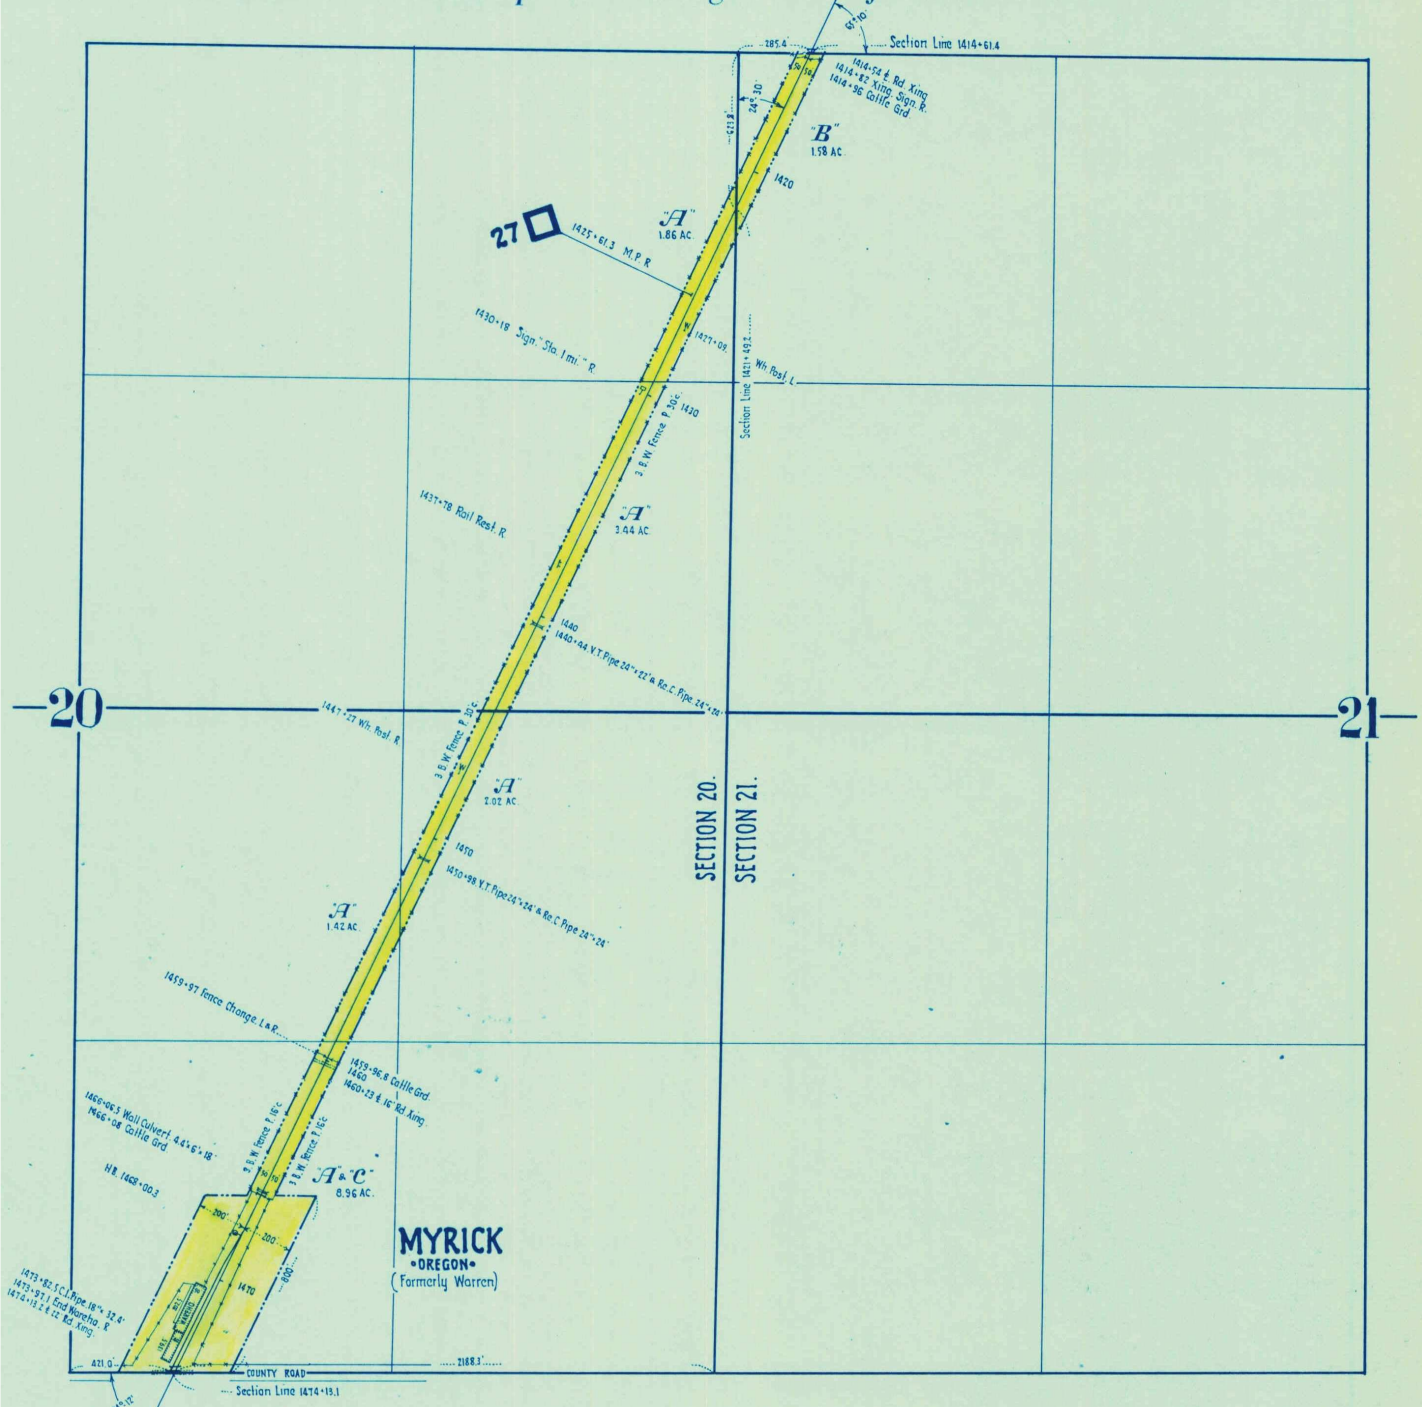

	W. No.	Deed No.	Grantor	Grantee	Title	Acres	Date	Recorded	Brief Description	Cor. File	R.W. Memo.
A		34	W. H. Buroker & wf.	Oregon & Washington Territory Railroad Co.	R/w. Deed		June 12, 1888	Aug. 3, 1888, Bk. T. Deeds, P. 549	100' R/w. across E½ of Section 20.		
B		38	Samuel J. Myrick & wf	O.&W.T. R.R. Co.	R/w. Deed		June 18, 1888	Aug. 23, 1888, Bk. U. Deeds, P. 57	100' R/w. across NW¼ of Section 21.		
C		51	W. H. Buroker & wf.	O.&W.T. R.R. Co.	R/w. Deed.		Aug. 4, 1889	Aug. 23, 1888, Bk. U. Deeds, P. 55	Additional strips 150'×800' in E½ of Section 20.		
D											
E											
F											
G											
H											
I											
J											
K											
L											
M											