Form 2085

B-19-4

16

N. P. R.

Athena Branch *Right of Way Plat*

State of Oregon *County of* Umatilla

Section 1 *Township* 4 North *Range* 34 East *of* Willamette *Meridian*

NOV 1 1960

Scale 400 *ft.* 1 *Inch*

Note: Boundary of Right of Way denoted thus

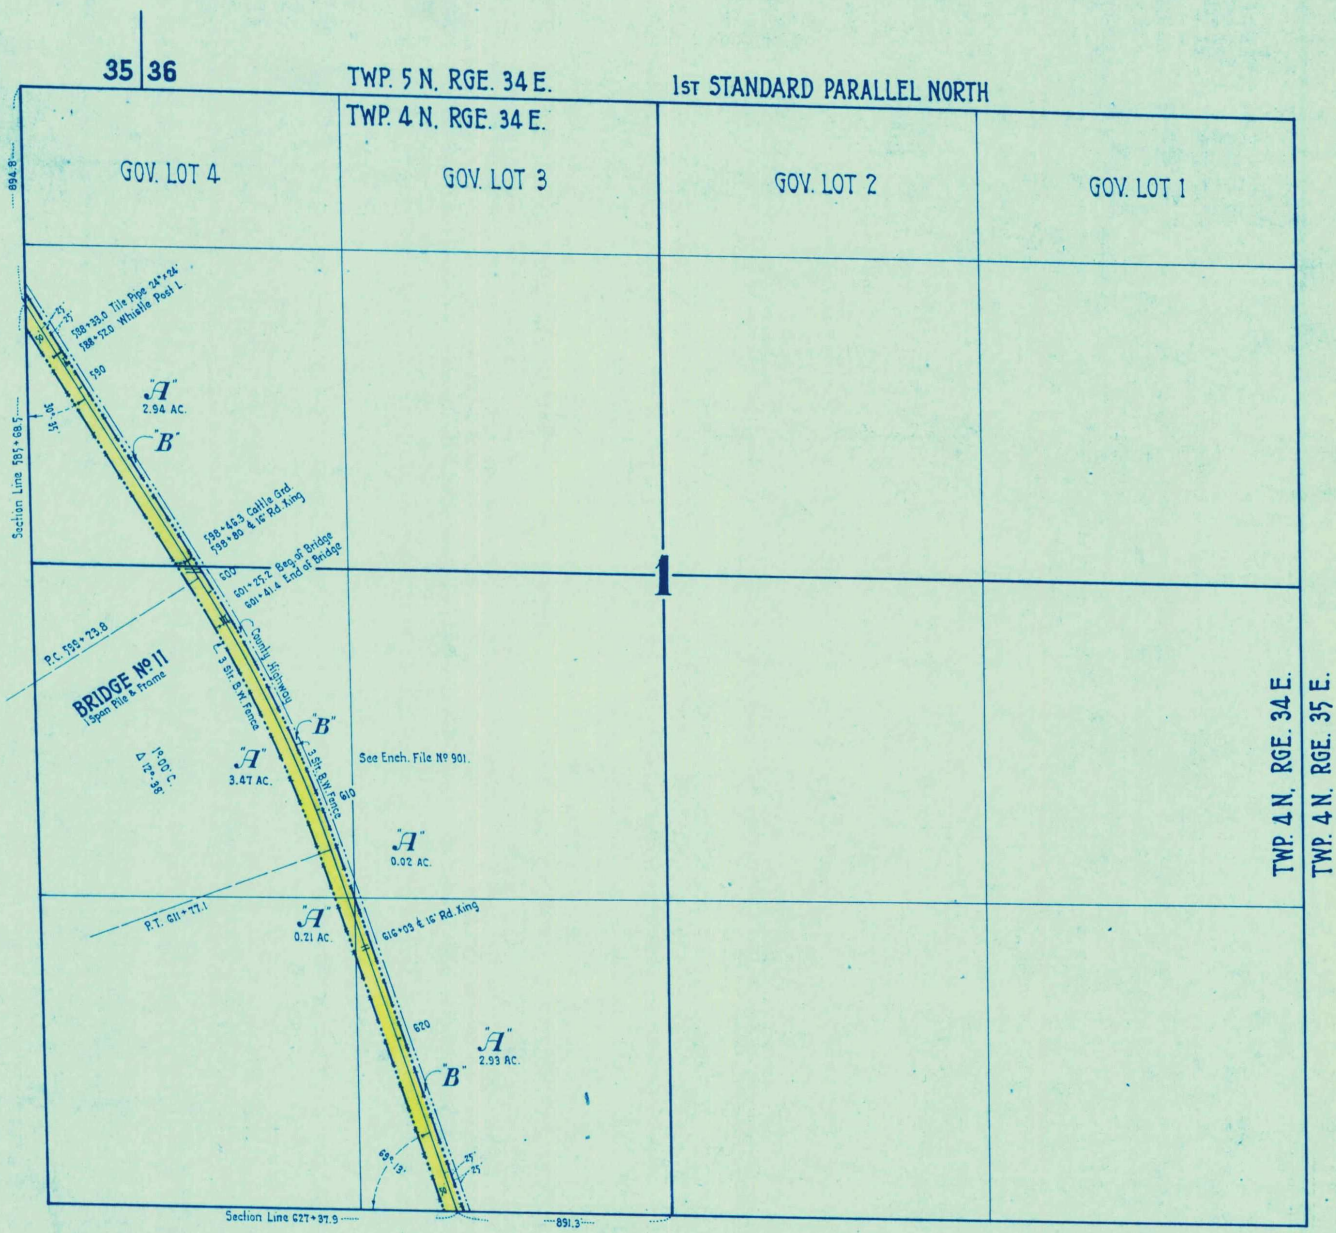

	Deed No.	Grantor	Grantee	Title	Acres	Date	When and Where Recorded	Brief Description	Cor. File	R/W Memo.
A	200' R/w across Section 1, was formerly claimed by Act of Congress, dated March 3, 1875, but outer 50 ft. strips have been lost by adverse possession.									
B	35	N. P. Ry. Co.	County of Umatilla	Easement		May 14, 1925		Easterly 25 ft. of Railway Co's 100' R/w across SW¼ of NW¼ and SW¼ for public highway	17,475	120/25
C										
D										
E										
F										
G										
H										
I										
J										
K										
L										
M										