N.P.R.

Athena Branch **Right of Way Plat**

State of Oregon **County of** Umatilla

Section 12 **Township** 4 North **Range** 34 East **of** Willamette **Meridian** NOV 1 1960

Scale 400 ft. 1 Inch

Note: Boundary of Right of Way denoted thus —··—··

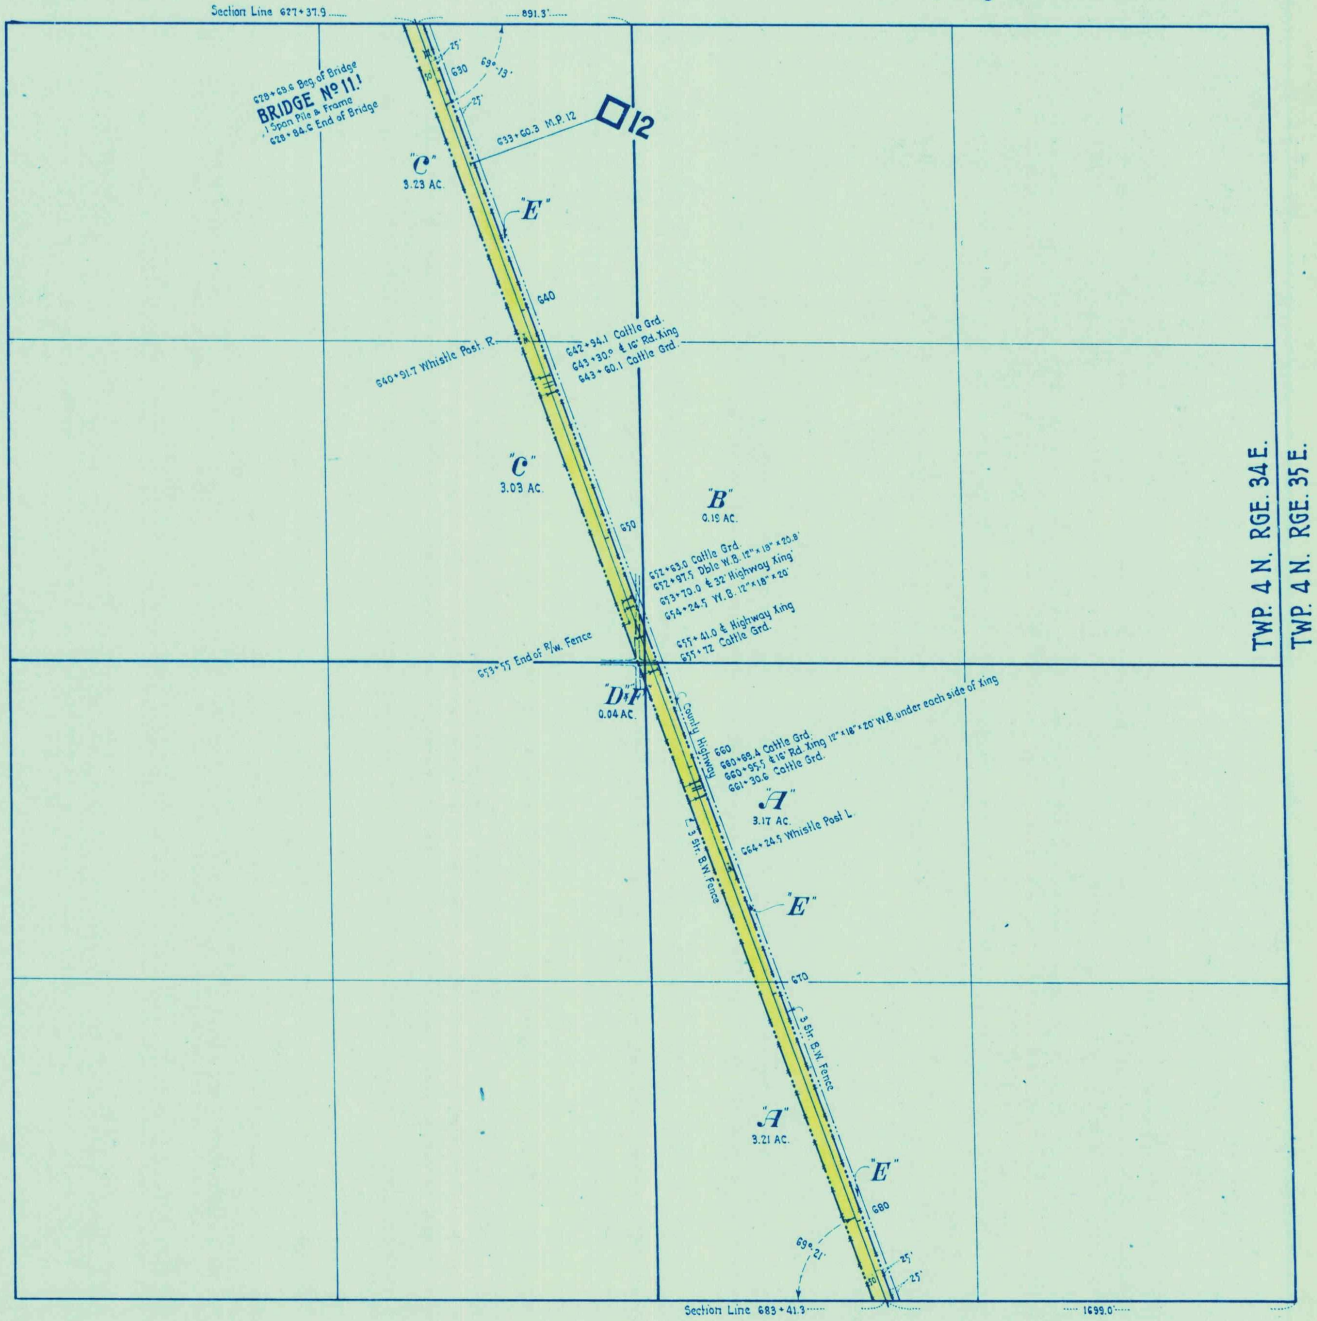

	Deed No.	Grantor	Grantee	Title	Acres	Date	When and Where recorded	Brief Description	Cor. File	R/w Memo.
A	13	James R. Brown & wf.	O&W.T.RR.Co.	R/w. Deed		June 2, 1888	Aug. 3, 1888, Bk. T. Deeds. P. 547	100' R/w. across SE⁴		
B	15	Wm. Shrimpf & wf.	do.	do.		June 14, 1888	Aug. 3, 1888, Bk. T. Deeds. P. 574	100' R/w across NE⁴		
C	19	A. J. Crigler & wf.	do.	do.		June 19, 1888	Not recorded.	100' R/w across NW⁴		
D	Right of Way lying in the NE⁴ of SW⁴ within 50 ft. of the Center Line of Main Track, is claimed by adverse possession.									
E	35	N.P. Ry. Co.	County of Umatilla	Easement		May 14, 1925		Easterly 25' of Railway Co's 100' R/w across Section 12, for public Highway.	17,475	120/25
12817 F	44	Hilriah Banks & w/e	O.W.T.R.R.Co.	Bond for Deed		No Date	April 9, 1887 · Bk. Q Deeds · P. 164	100' R/W strip across N½ SW⁴	11547	
G										
H										
I										
J										
K										
L										
M										