Form 2085

N. P. R.

Athena Branch ***Right of Way Plat***

State of Oregon ***County of*** Umatilla

SW¼ of Section 19 ***Township*** 4 North ***Range*** 35 East ***of*** Willamette ***Meridian*** NOV 1 1960

Scale 200 ***ft.*** 1 ***Inch*** ***Note: Boundary of Right of Way denoted thus*** _____

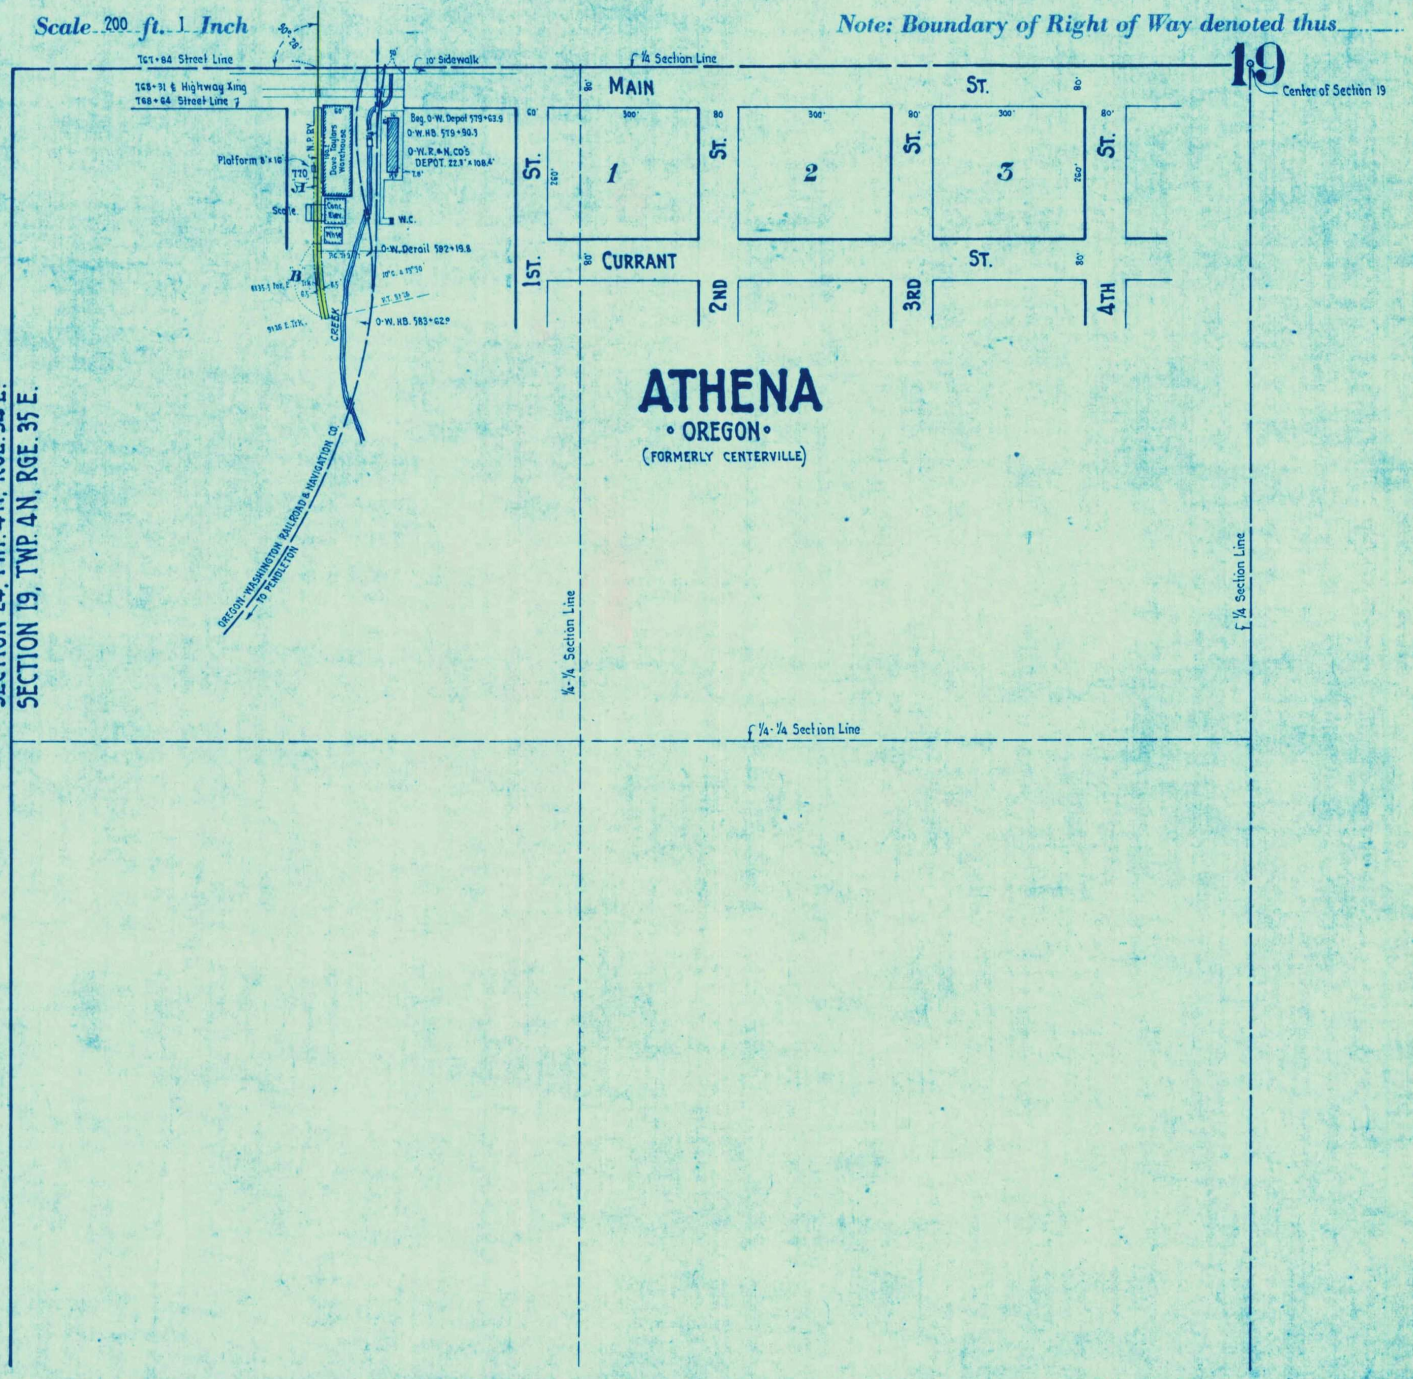

	Deed No.	Grantor	Grantee	Title	Acres	Date	When and Where Recorded	Brief Description	Cor. File	R/W Memo.
W-9772 A	36	The Farmers Grain Elevator Co.	N.P. Ry. Co.	Easement		Jan. 26, 1929.	Feb 26, 1929, Bk. 137 Deeds, P. 340.	13' R/W for spur track in NW¼SW¼	18870	40/29.
11260 B	41	City of Athena	do.	do.		Aug. 7. 1940	Aug. 17. 1940 Vol. 160 Deeds P. 95	15' R/w for spur trk. exten. in NW¼ SW¼	do.	85/40
C										
D										
E										
F										
G										
H										
I										
J										
K										
L										
M										