Form 2085

B-19-3

43

Scale 400 ft. 1 Inch

N. P. Ry.

Wallula to Pendleton *Right of Way Plat*

State of Oregon *County of* Umatilla

Section 29 *Township* 3 North *Range* 33 East *of* Willamette *Meridian* NOV 1 1960

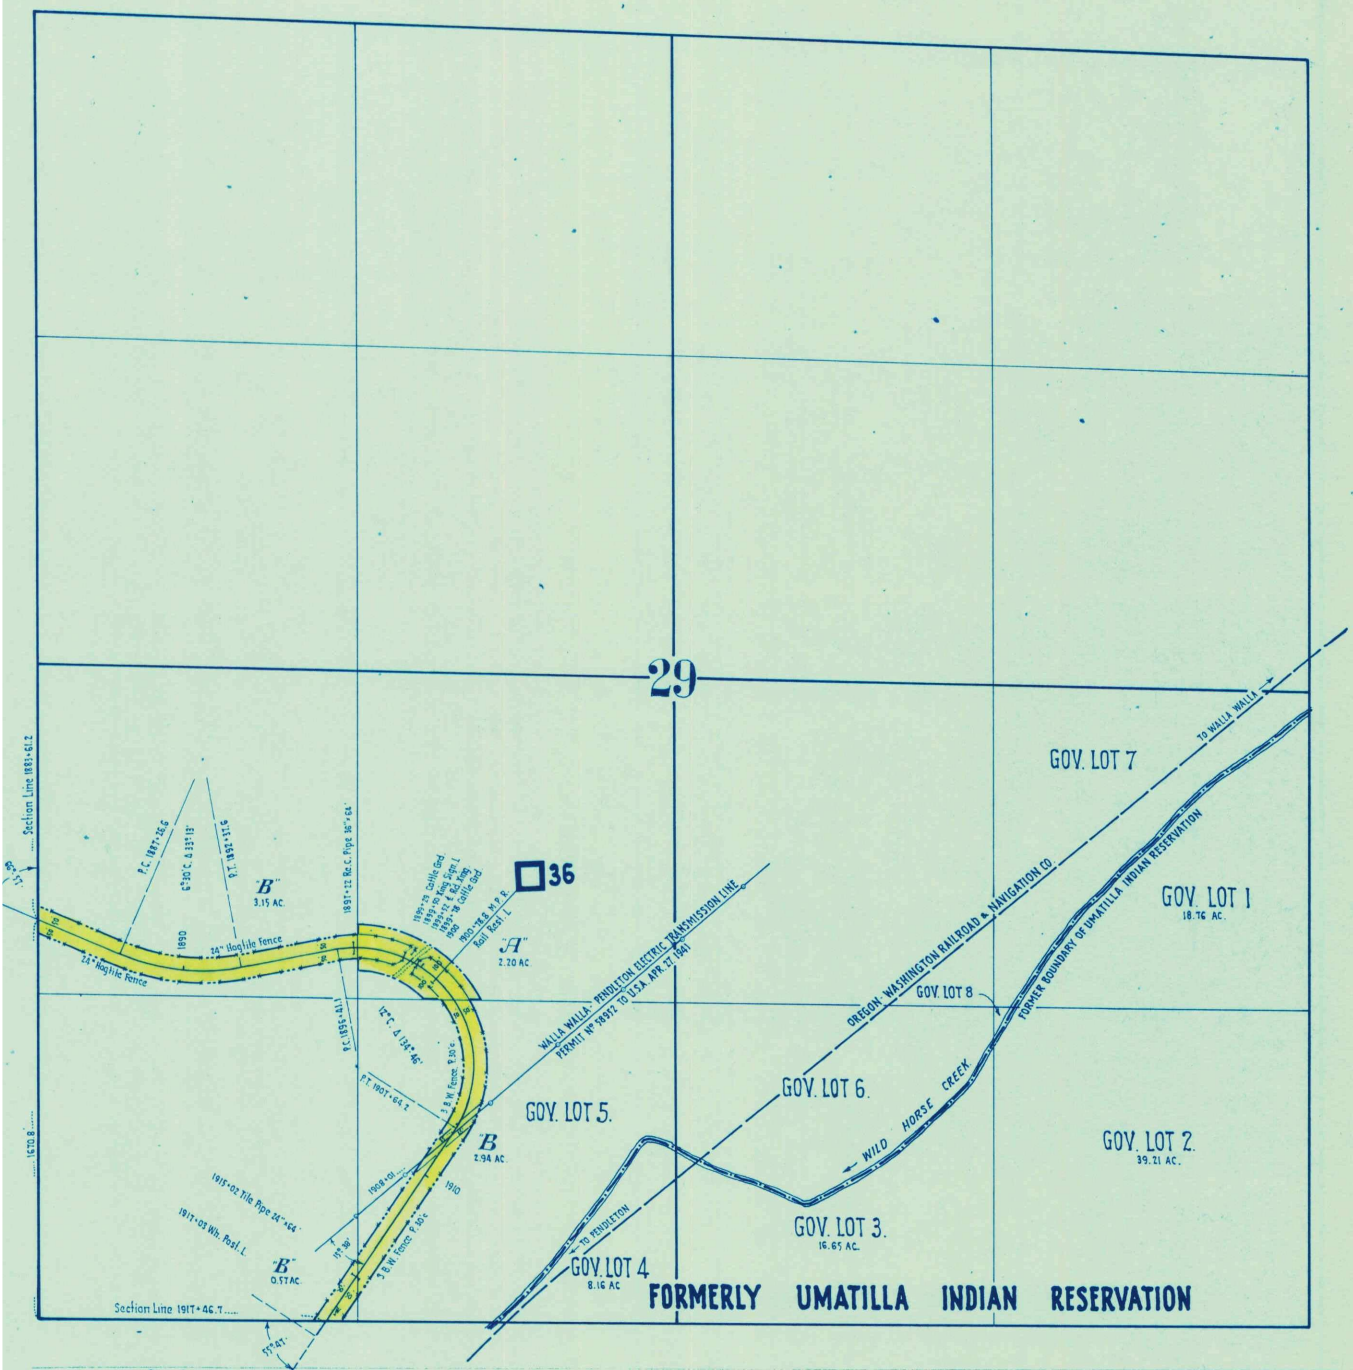

	W. No.	Deed No.	Grantor	Grantee	Title	Acres	Date	Recorded	Brief Description	Cor. File	R/W Memo.
A		Eng. Dep. Map. 361-10	United States of America	Oregon & Washington Territory Railroad Co.	Act of Congress		Mar. 3. 1875	Map filed in Local Ld. Off. Nov. 29. 1887 Approved Oct. 27. 1887	200' R/W. across NE¼ of SW¼		
B		53	George M. Harrah & wf	O. & W. T. RR. Co.	R/W. Deed		June 5. 1889	June 5. 1889. Bk. W. Deeds. P. 154.	100' R/W. across Gov. Lot 5. and W½ of SW¼		
C											
D											
E											
F											
G											
H											
I											
J											
K											
L											
M											