Form 2085

B-19-3

42

Scale 400 ft. 1 Inch

N. P. Ry.

Wallula to Pendleton *Right of Way Plat*

State of Oregon *County of* Umatilla

Section 30 *Township* 3 North *Range* 33 East *of* Willamette *Meridian*

NOV 1 1960

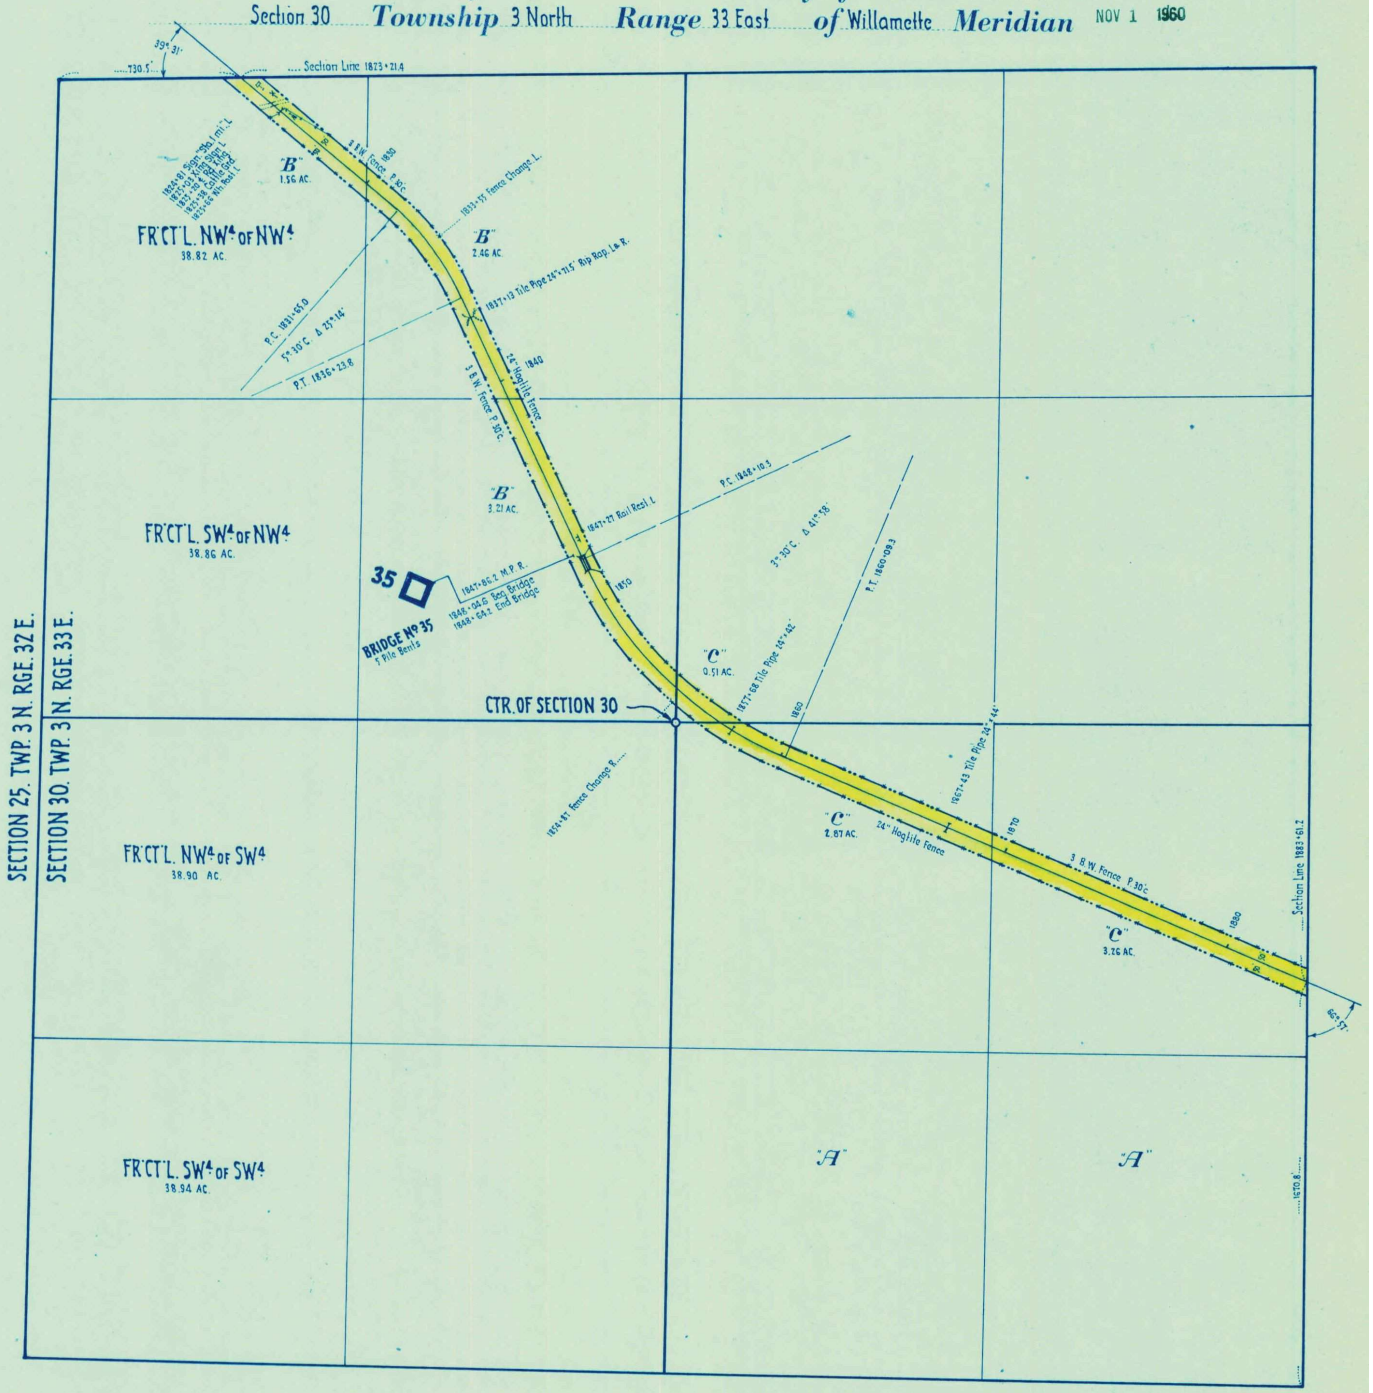

	W. No.	Deed No.	Grantor	Grantee	Title	Acres	Date	Recorded	Brief Description	Cor. File	R W Memo.
A		53	George M. Harrah & wf	Oregon & Washington Territory Railroad Co.	R/w. Deed		June 5, 1889	June 5, 1889. Bk. W. Deeds P. 154.	100' R/w. across S½ of SE¼ of Section 30. • NOTE• E. of Railway does not enter this subdivision.		
B		74	John W. Mc Cormmach & wf.	The Washington & Columbia River Railway Co.	Q. C. Deed		May 15, 1897	May 25, 1897. Bk. 24 Deeds. P. 535	100' R/w. across NW¼		
C			100 ft. Right of Way across SW¼ of NE¼ and N½ of SE¼ of Section 30. is claimed and has been acquired by Adverse Possession								
D											
E											
F											
G											
H											
I											
J											
K											
L											
M											