Form 2085

B-19-3

37

Scale 400 ft. 1 Inch

N. P. Ry.

Wallula to Pendleton *Right of Way Plat*

State of Oregon *County of* Umatilla

Section 6 *Township* 3 North *Range* 33 East *of* Willamette *Meridian* NOV 1 1960

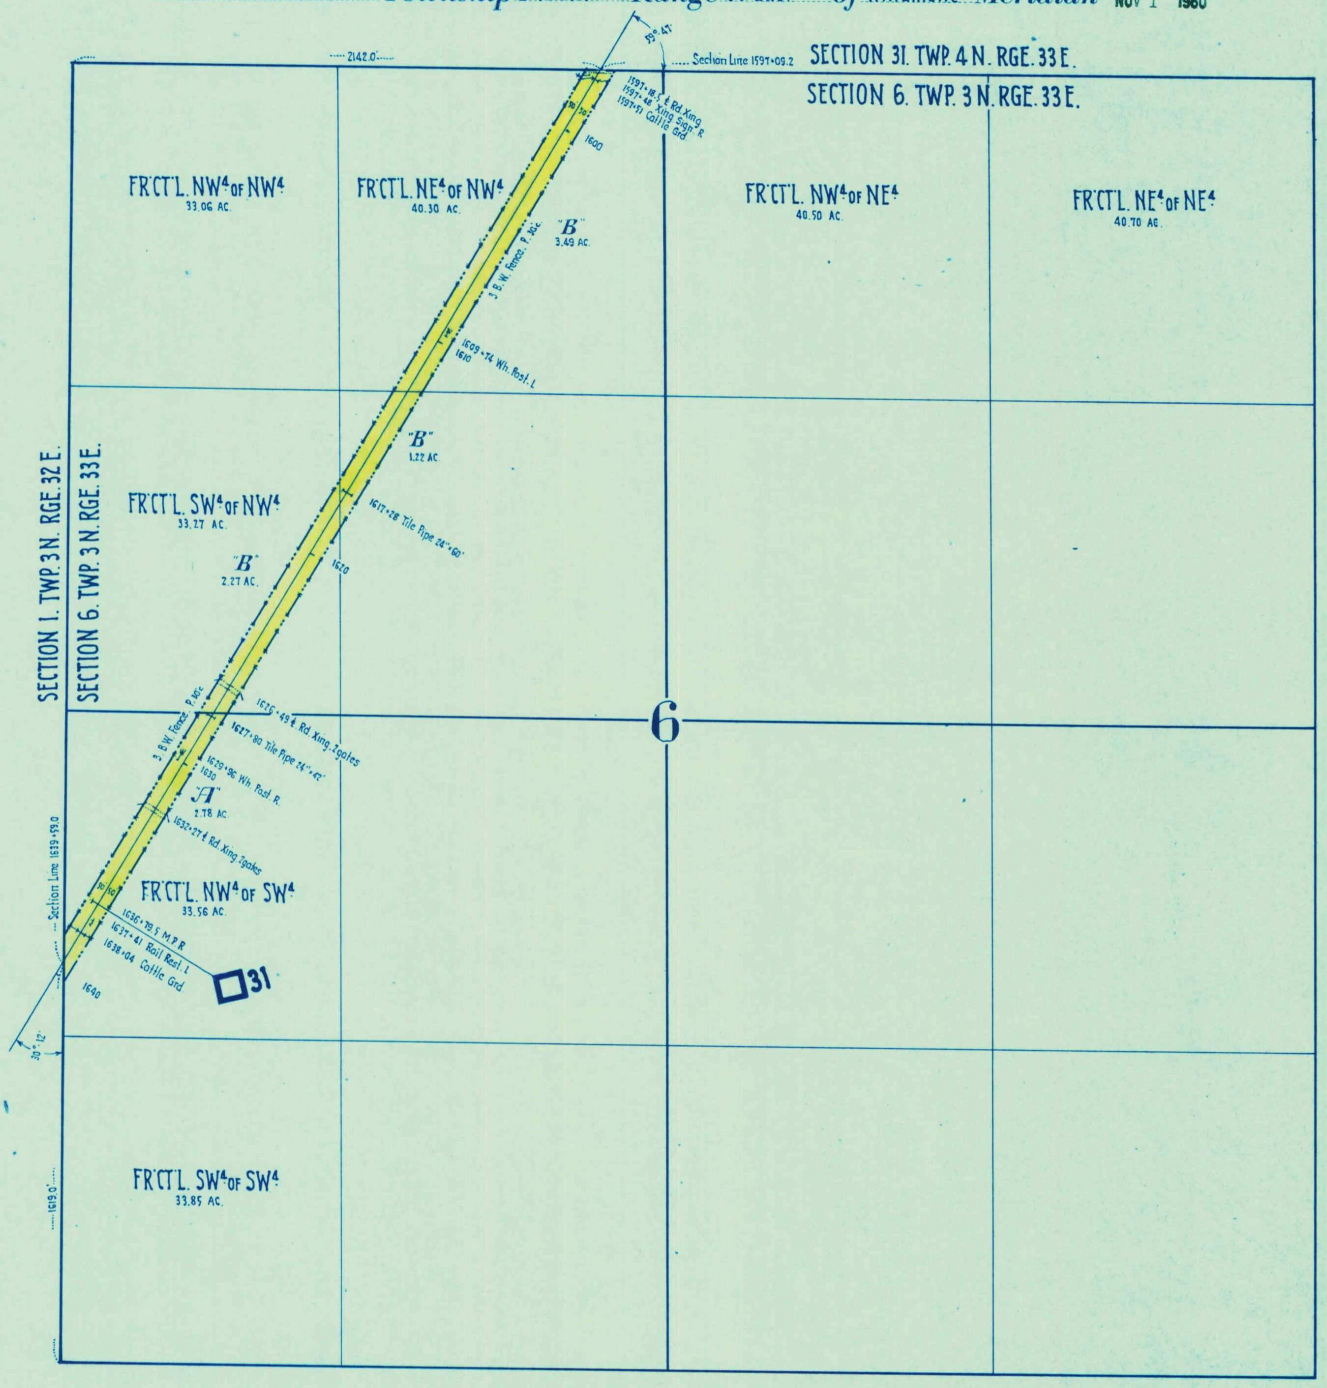

	W. No.	Deed No.	Grantor	Grantee	Title	Acres	Date	Recorded	Brief Description	Cor. File	R/W Memo.
A		16	Joe Sievers & wf	Oregon & Washington Territory Railroad Co.	R/w. Deed		May 3. 1888	May 18. 1888. Bk. T. Deeds. P. 179	100' R/W. across SW4		
B		52	Alexander Mc Kenzie	O & W. T. R.R. Co.	R/W. Deed.		Sept. 1. 1888.	Sept. 4. 1888. Bk. U. Deeds. P. 121.	100' R/W. across NW4		
C											
D											
E											
F											
G											
H											
I											
J											
K											
L											
M											