Form 2085

Scale 400 ft. 1 Inch

N. P. Ry.

Wallula to Pendleton *Right of Way Plat*

State of Oregon *County of* Umatilla

Section 6 *Township* 2 North *Range* 33 East *of* Willamette *Meridian* NOV 1 1960

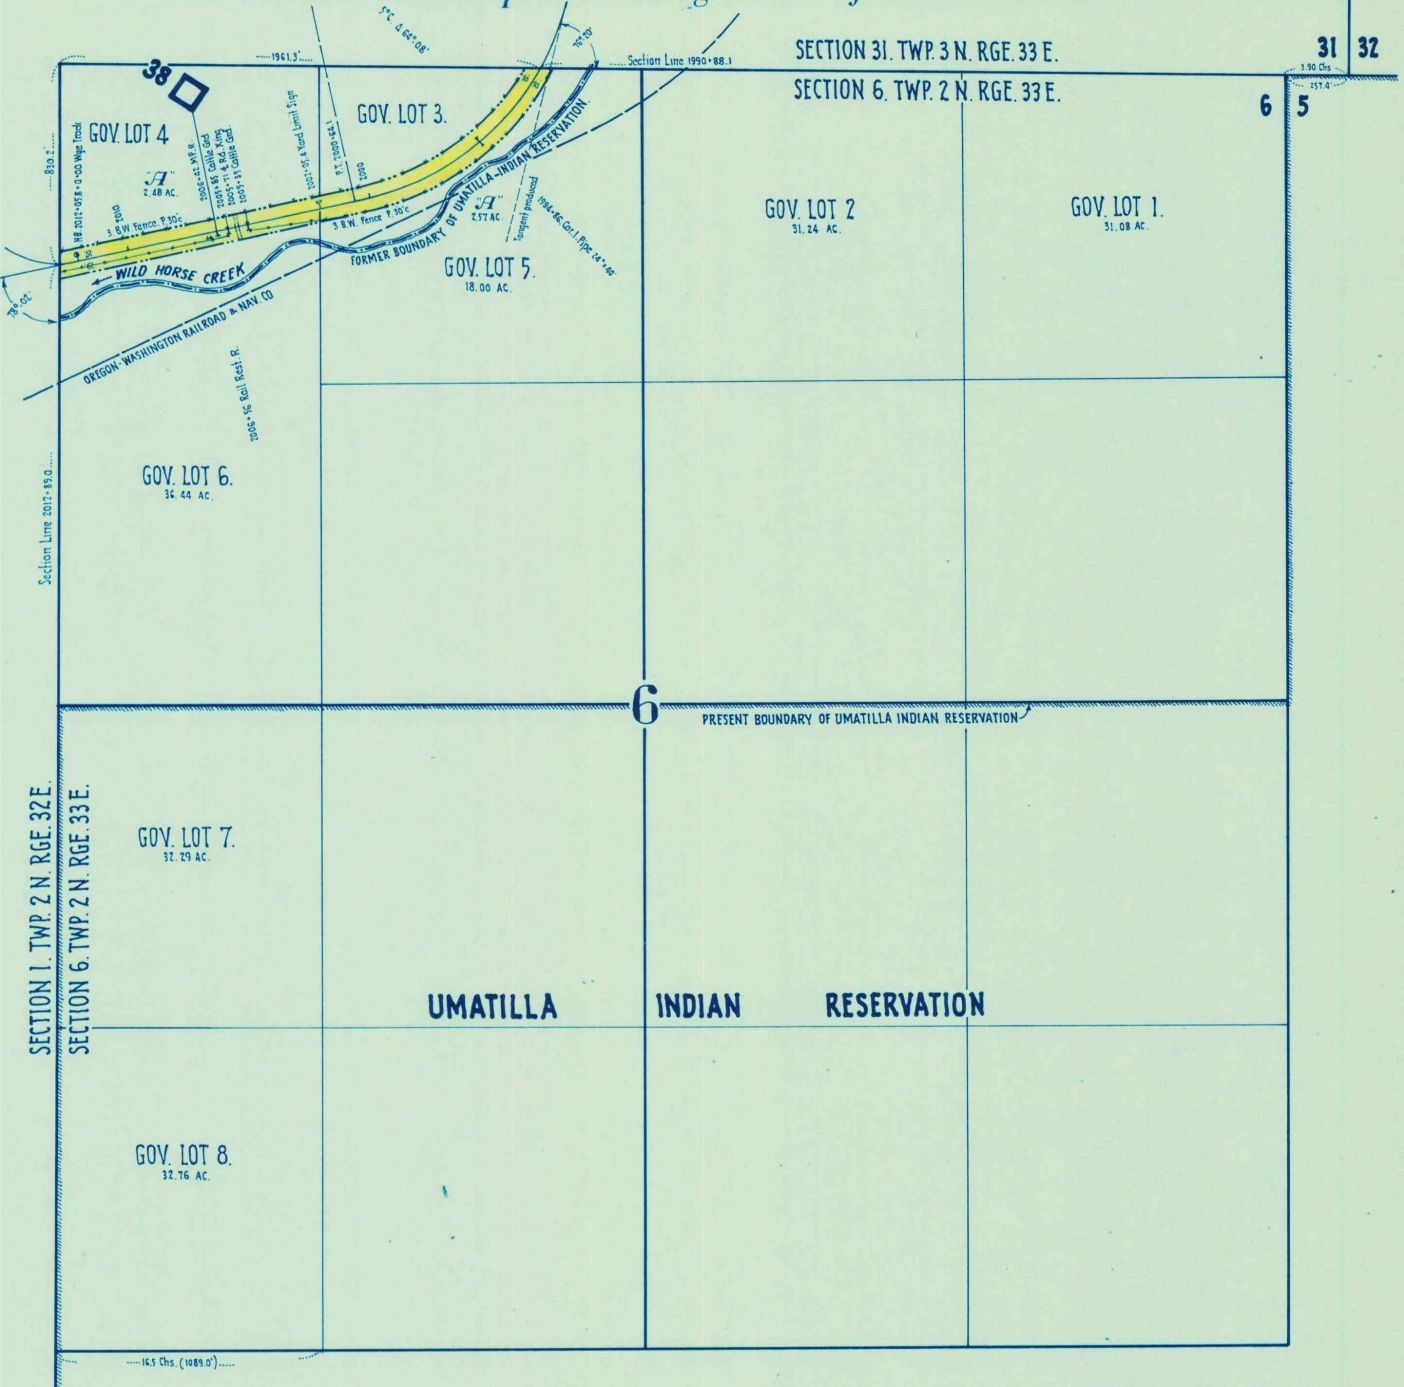

	W. No.	Deed No.	Grantor	Grantee	Title	Acres	Date	Recorded	Brief Description	Cor. File	R W Memo.
A		55	Samuel A. Crowell & wf.	Oregon & Washington Territory Railroad Co.	R/w. Deed		June 27. 1889	July 6. 1889. Bk. W. Deeds. P. 312	100' R/w. across Gov. Lots 3 & 4.		
B											
C											
D											
E											
F											
G											
H											
I											
J											
K											
L											
M											