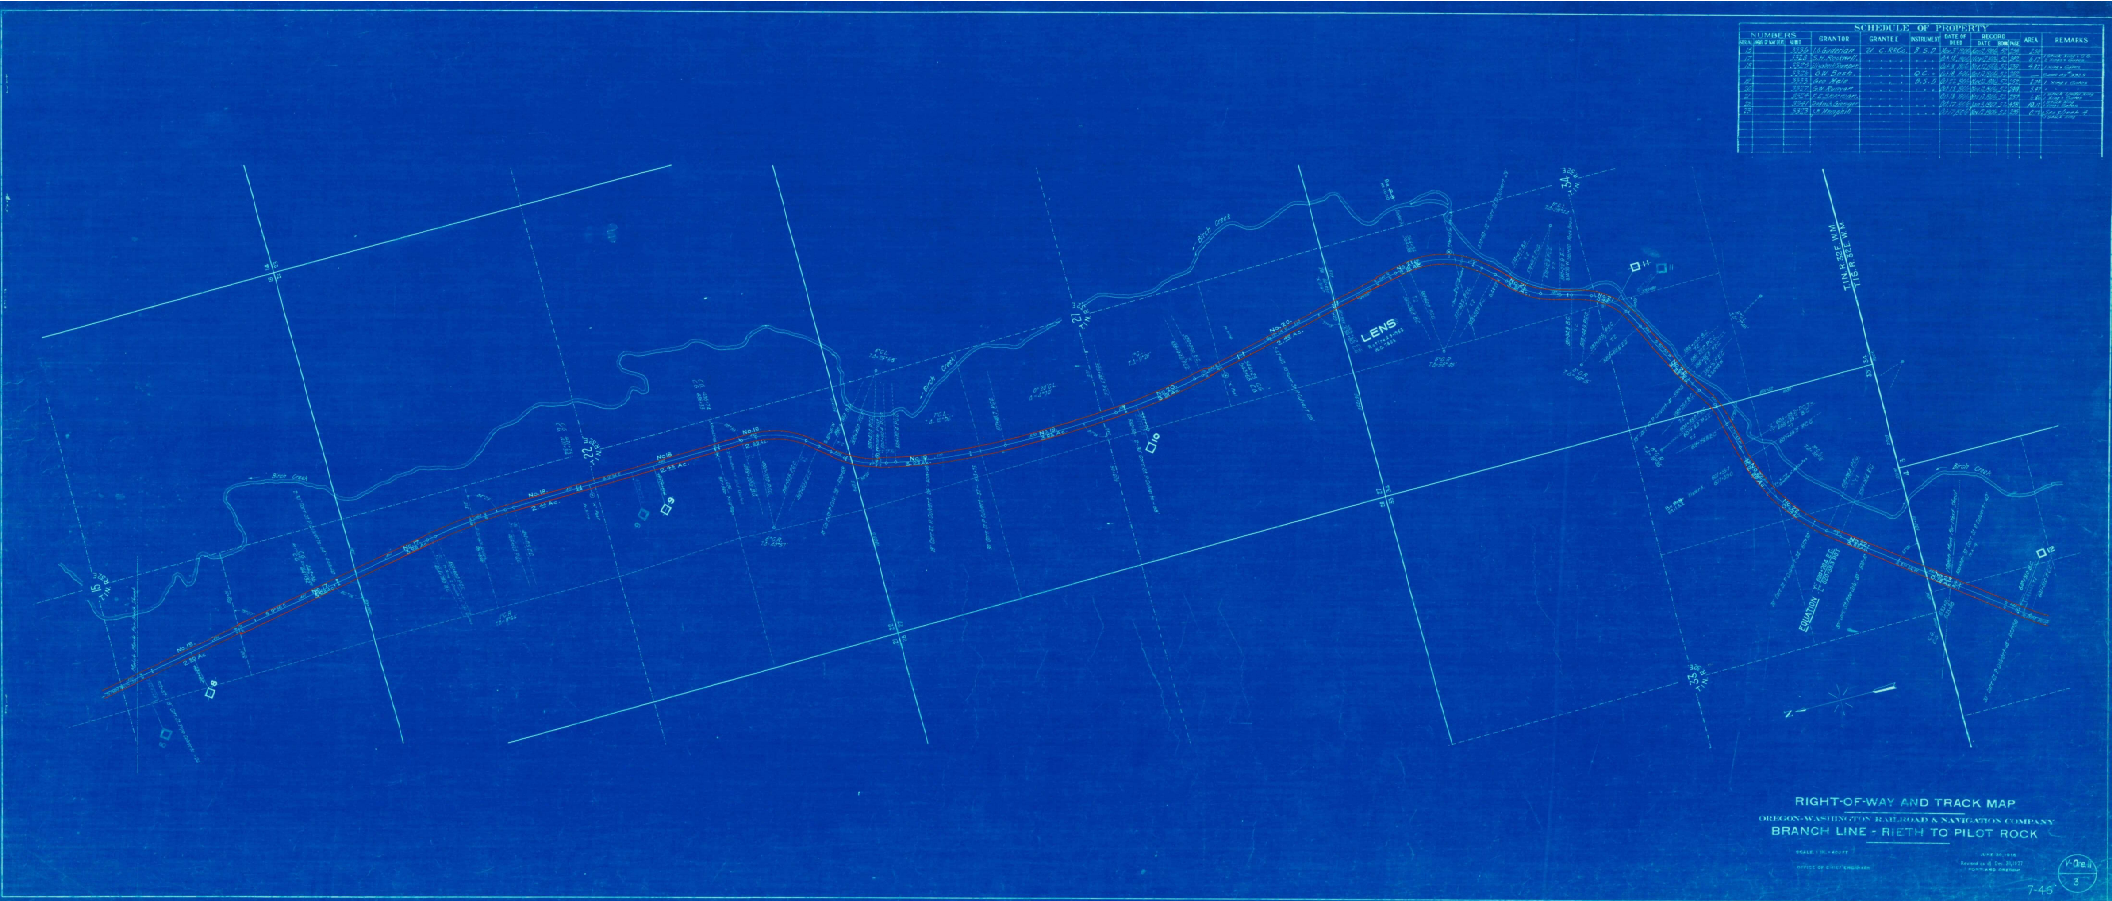
SCHEDULE OF PROPERTY
NUMBERS
GRANTOR
GRANTEE
DATE OF DEED
RECORD
AREA
REMARKS
LENS
EQUATION
Brick Creek
T.1N. R.32 E. W.M.
T.1N. R.32 E. W.M.
RIGHT-OF-WAY AND TRACK MAP
OREGON-WASHINGTON RAILROAD & NAVIGATION COMPANY
BRANCH LINE - RIETH TO PILOT ROCK
7-45