RELINQUISHMENT MAP

KEY FILE 39101

OREGON STATE HIGHWAY DIVISION

PENDLETON SECTION

OLD OREGON TRAIL HIGHWAY

UMATILLA COUNTY

Scale: 1 inch = 100 feet

Date Sept. 1978

PORTION OF RW DRG. NO. 1A-20-5 (REVISED)
8B-34-17

ACCESS CONTROL LINE
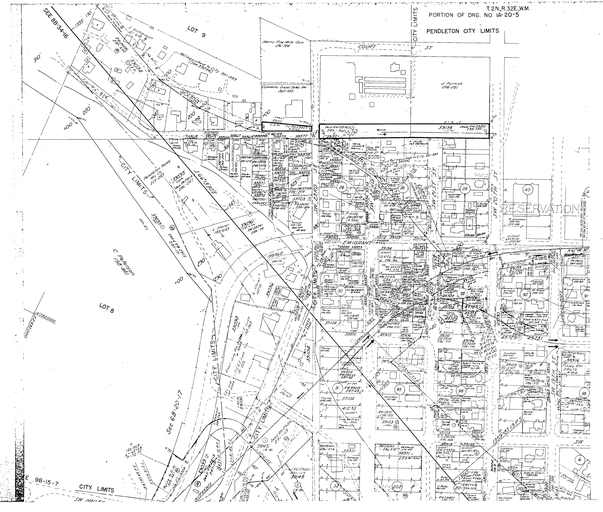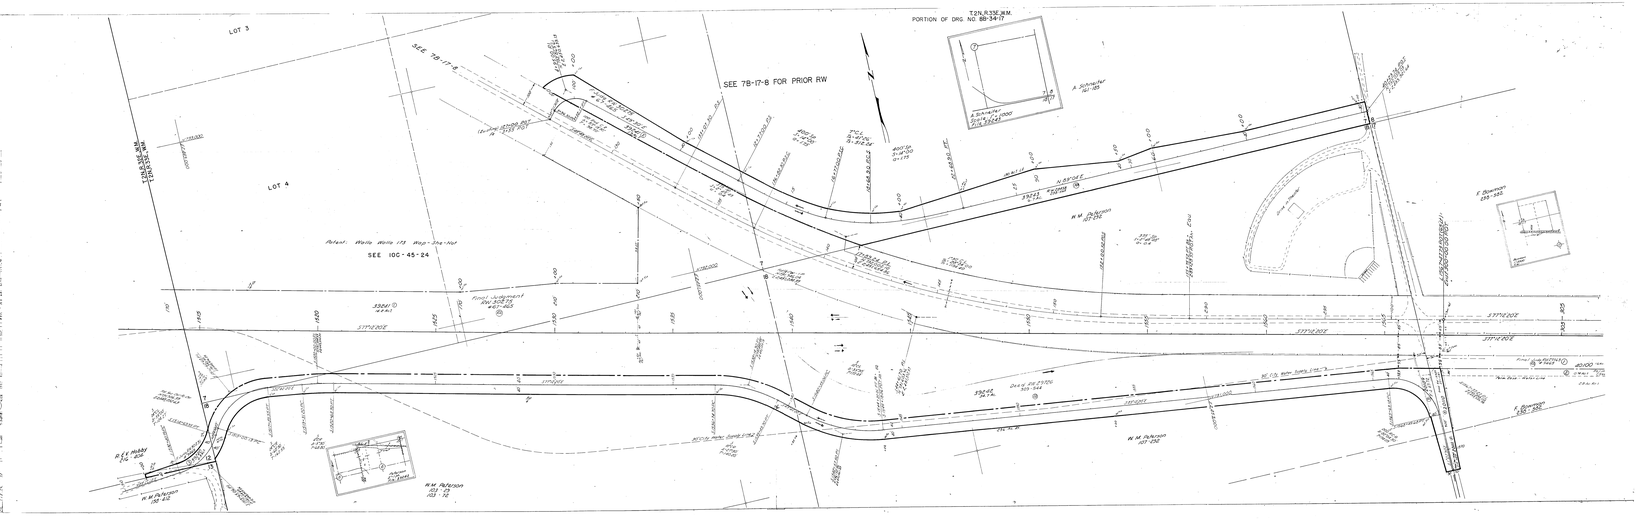
RELINQUISHMENT LIMITS SHOWN WITH HEAVY LINES
Right of Way Line
Right of Way Line (Access Control)