ORIGINAL TRACING

OREGON STATE HIGHWAY DEPARTMENT
Right of Way Map

MILTON-STATE LINE SECTION
OREGON-WASHINGTON HIGHWAY
UMATILLA COUNTY

Scale: 1"=100' August, 1962
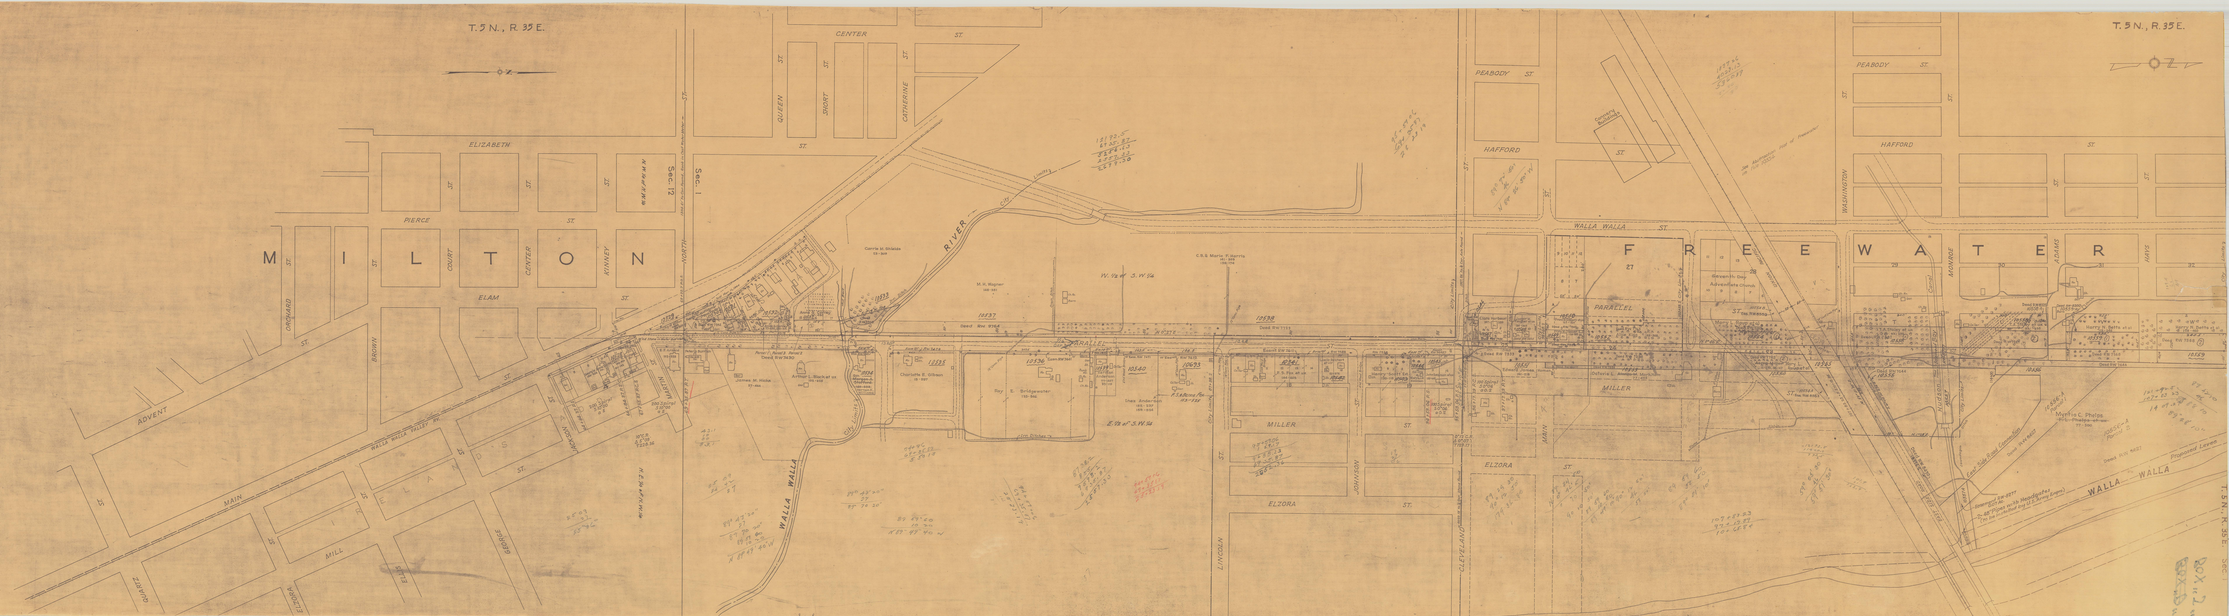
Drg. No. 6B-5-17