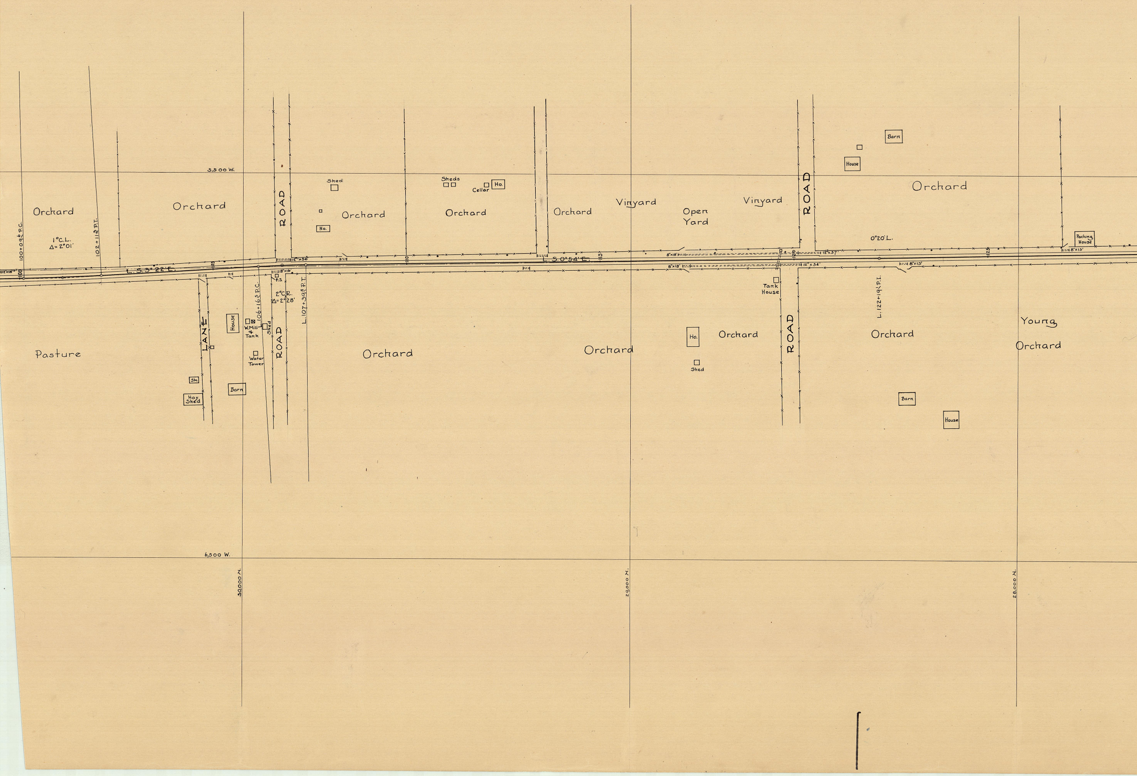
5,500 W.
6,500 W.
30000 N.
29000 N.
28,000 N.
Orchard
Orchard
ROAD
Shed
Orchard
Ho.
Sheds
Cellar
Ho.
Orchard
Orchard
Vinyard
Open Yard
Vinyard
ROAD
House
Barn
Orchard
0°20' L.
Packing House
8"x15'
100+09⁶ P.C.
1°C.L.
Δ=2°01'
102+11⁸ P.T.
L. S. 3°22' E.
12"x18"
100
105
12"x36'
8"x16'
F.S.
L. S. 0°54' E.
110
115
8"x18'
8"x18'
120
12"x57'
12"x54'
8"x15'
125
106+16³ P.C.
2°C.R.
Δ=2°28'
L. 107+39⁸ P.T.
L. 122+19¹ P.I.
Pasture
LANE
House
W. Mill & Tank
Shed
Water Tower
ROAD
Sh.
Hay Shed
Barn
Orchard
Orchard
Ho.
Orchard
Shed
Tank House
ROAD
Orchard
Barn
House
Young Orchard

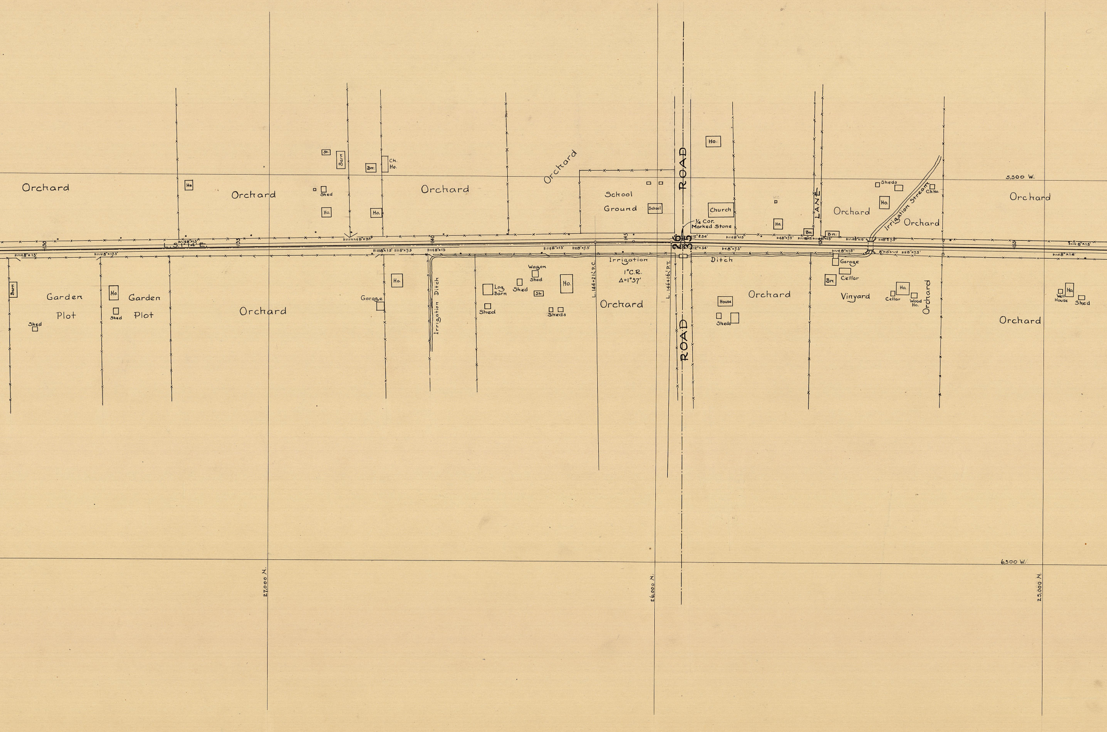
Orchard
Ho.
Orchard
Sh.
Barn
Brn.
Ch.
Ho.
Shed
Ho.
Ho.
Orchard
Orchard
School
Ground
School
ROAD
Ho.
Church
¼ Cor.
Marked Stone
W.C.
Ho.
LANE
Brn.
Brn.
Orchard
Sheds
Ho.
Ch.Ho.
Irrigation Stream
Orchard
5,500 W.
Orchard
130
L.S. 1°14' E.
135
140
145
26
35
150
155
8"×15'
8"×33'
12"×54'
8"×7.5'
8"×17.5'
8"×14'
Barn
Garden
Plot
Shed
Ho.
Shed
Garden
Plot
Orchard
Garage
Ho.
Irrigation Ditch
Log
Barn
Wagon
Shed
Shed
Sh.
Shed
Ho.
Sheds
L. 144+21½ P.C.
Irrigation
1°C.R.
Δ=1°57'
Orchard
L. 146+16½ P.T.
ROAD
Ditch
House
Sheds
Orchard
Garage
Brn.
Cellar
Vinyard
Cellar
Ho.
Wood
Ho.
Orchard
Well
House
Ho.
Shed
Orchard
6500 W.
27,000 N.
26,000 N.
25,000 N.

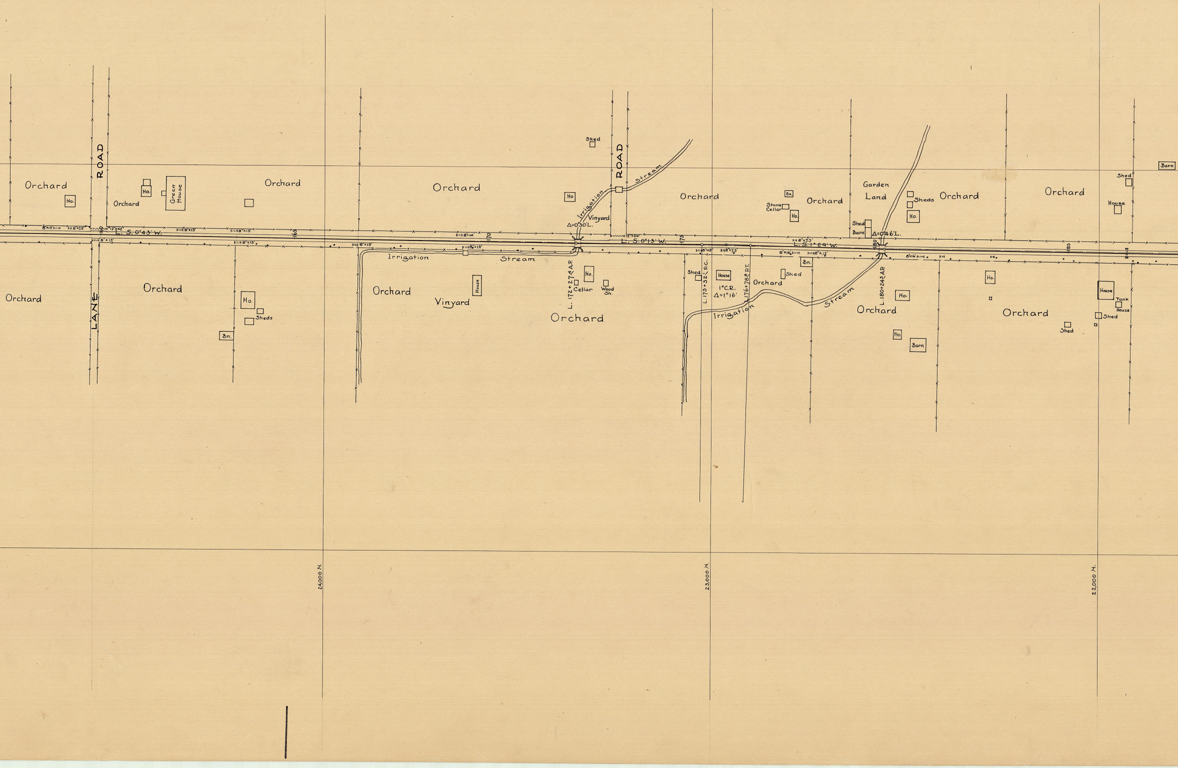
Orchard
Ho.
ROAD
Ho.
Green House
Orchard
Orchard
Orchard
Shed
ROAD
Ho
Irrigation
Stream
Vinyard
Δ=0°30'L.
Orchard
Bn.
Stone Cellar
Ho.
Orchard
Garden Land
Sheds
Ho.
Shed
Barn
Δ=0°46'L.
Orchard
Orchard
Shed
House
Barn
8"x15'
8"x7.5'
160
12"x42"
L. S. 0°43' W.
8"x15'
8"x15'
165
8"x15'
8"x15'
8"x15'
8"x14'
170
8"x15'
12"x36'
L. S. 0°13' W.
175
8"x15'
8"x7.5'
8"x16'
8"x12'
8"x7.5'
L. S. 1°29' W.
180
8"x16'
185
Orchard
LANE
Orchard
Ho.
Sheds
Bn.
Irrigation
Stream
Orchard
Vinyard
House
L. 172+27.4 A.P.
Ho.
Cellar
Wood Sh.
Orchard
Shed
L. 175+32.1 P.C.
House
1°C.R.
Δ=1°16'
L. 176+78.8 P.T.
Orchard
Irrigation
Shed
Bn.
Stream
L. 180+24.3 A.P.
Ho.
Orchard
Ho.
Barn
Ho.
Orchard
Shed
House
Tank House
Shed
24,000 N.
23,000 N.
22,000 N.

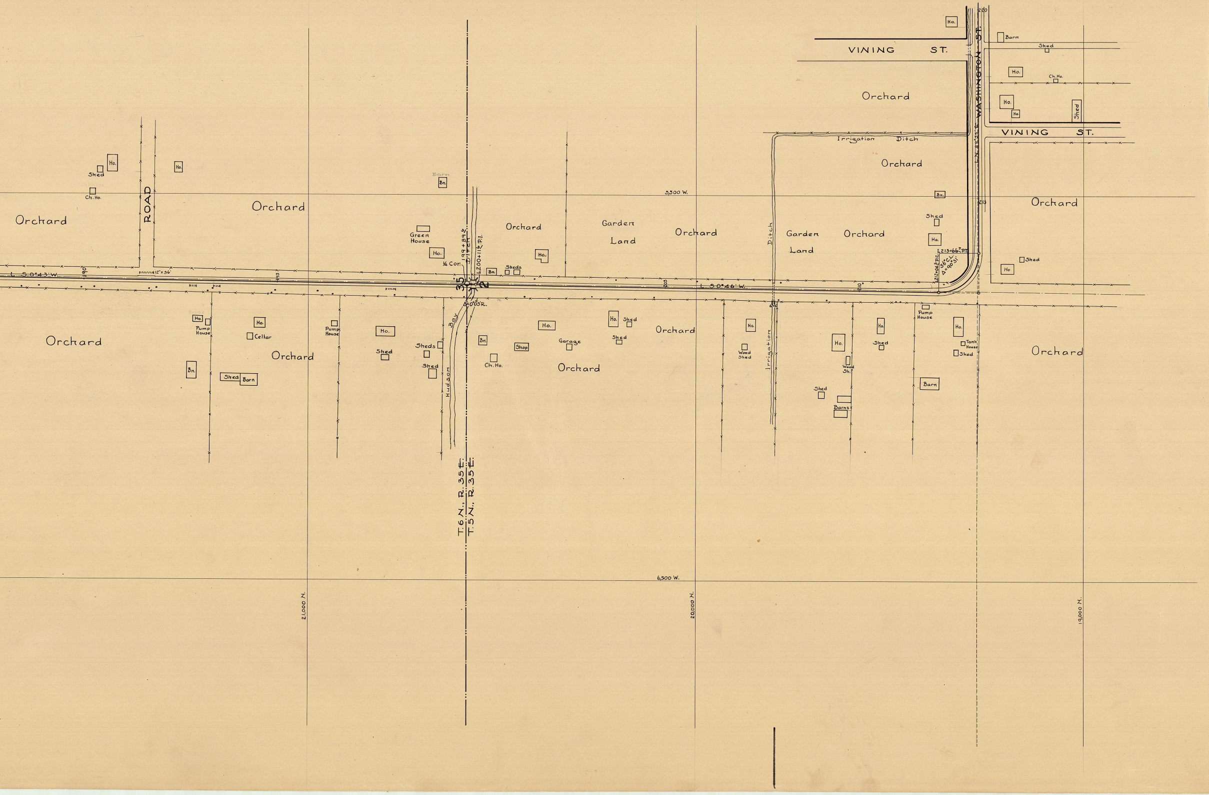
VINING ST.
VINING ST.
WASHINGTON ST.
L N.89°25' E.
220
Ho.
Barn
Shed
Ho.
Ch. Ho.
Ho.
Ho
Shed
Orchard
Irrigation Ditch
Orchard
Orchard
Br.
Shed
Ho.
213
L213+66.7 P.T.
L212+04.5 P.C.
56° C.L.
Δ=90°51'
Shed
Ho
Ho.
Shed
Ho.
Shed
ROAD
Ch. Ho.
Orchard
Orchard
Barn
Br.
5,500 W.
Green House
Ho.
¼ Cor.
199+89.6
Ditch
L200+11.6 P.I.
35
2
Δ=0°03' R.
Br.
Sheds
Orchard
Ho.
Garden Land
Orchard
Ditch
Garden Land
Orchard
L. S.0°43' W.
190
12"x36'
195
205
L. S.0°46' W.
210
Ho.
Pump House
Orchard
Ho.
Cellar
Br.
Shed
Barn
Orchard
Pump House
Ho.
Shed
Sheds
Shed
Bay
Hudson
Br.
Ch. Ho.
Shop
Ho.
Garage
Orchard
Ho.
Shed
Shed
Orchard
Ho.
Wood Shed
Irrigation
Ho.
Wood Sh.
Shed
Barns
Ho.
Shed
Pump House
Barn
Ho.
Tank House
Shed
Orchard
T.6 N. R.35 E.
T.5 N. R.35 E.
6,500 W.
21,000 N.
20,000 N.
19,000 N.