OREGON STATE HIGHWAY DEPARTMENT

Located Line

# MORROW CO. LINE-ECHO SECTION

## LEXINGTON-ECHO HIGHWAY

UMATILLA COUNTY

Scale 1 inch = 100 feet

Traced by M.L.J. Oct., 1945

TRUE BEARINGS

PART 2 OF 4 PARTS

DRG. NO. 88-34-2

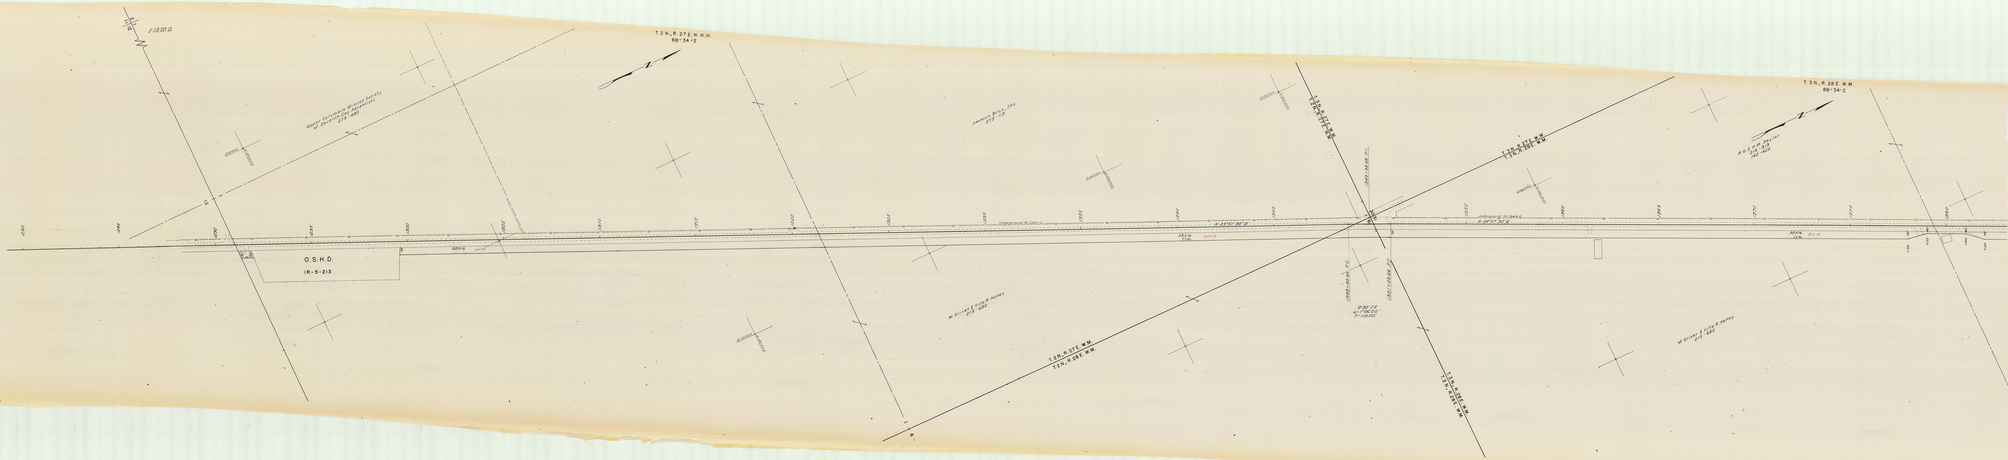


88-34-2

STATE OF OREGON # SHEETS

1:100

TEXAS-ECHO NORMAL

MORROW CO. LINE-ECHO REGION