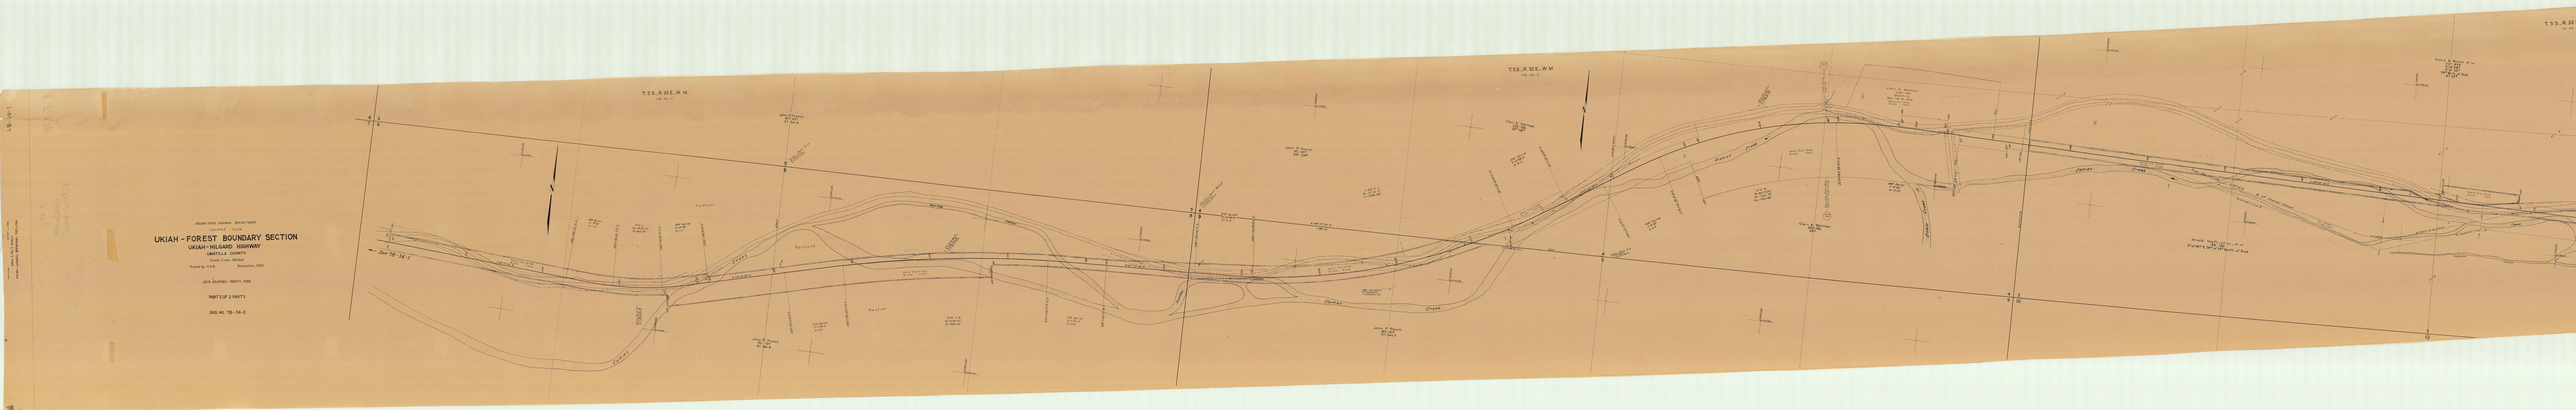

UKIAH - FOREST BOUNDARY SECTION
UKIAH - HILGARD HIGHWAY
UMATILLA COUNTY
Scale: 1 inch = 100 feet
Traced by: H.A.B.
November, 1955
GRID BEARING: NORTH ZONE
PART 2 OF 2 PARTS
DWG. NO. 7B-34-2
T.5S., R.32E., W.M.
Sec 7B-34-1
Camas Creek
Pasture