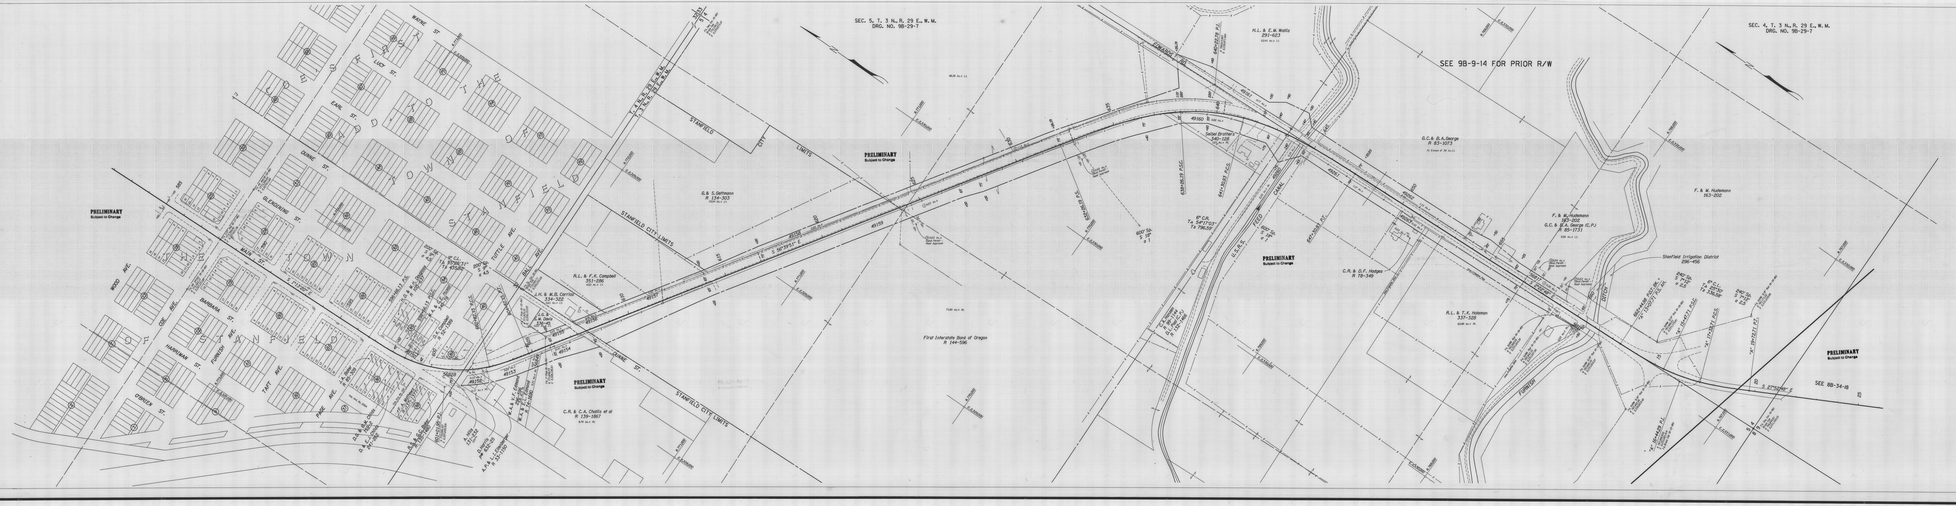

N.C.L. STANFIELD - STANFIELD INTCHGE. SEC. UMATILLA - STANFIELD HIGHWAY UMATILLA COUNTY LOCATED LINE SCALE: 1"=100' DRG. NO. 98-29-7