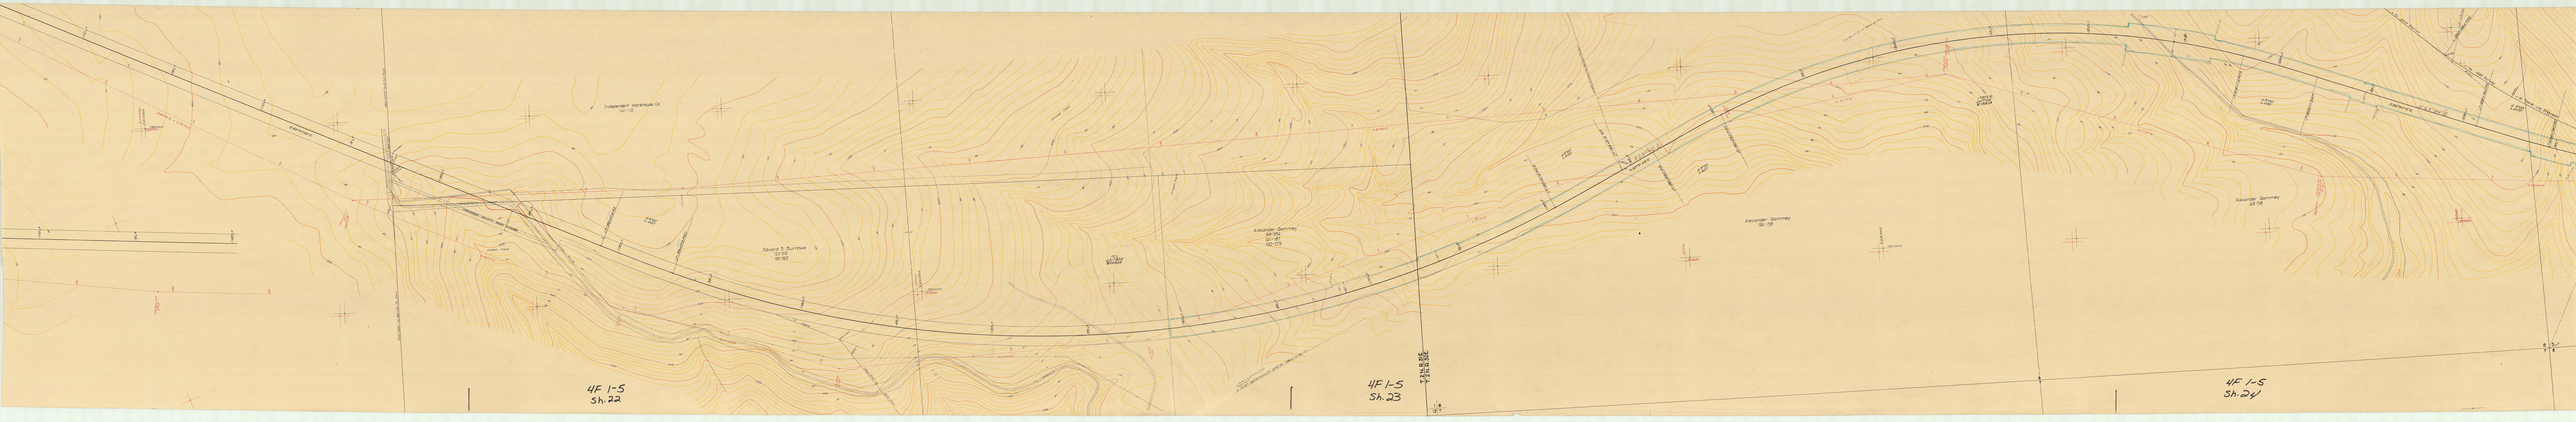
Independent Warehouse Co
Edward S. Burrowe
Alexander Gormley
Alexander Gormley
Alexander Gormley
4F 1-5
Sh. 22
4F 1-5
Sh. 23
4F 1-5
Sh. 24