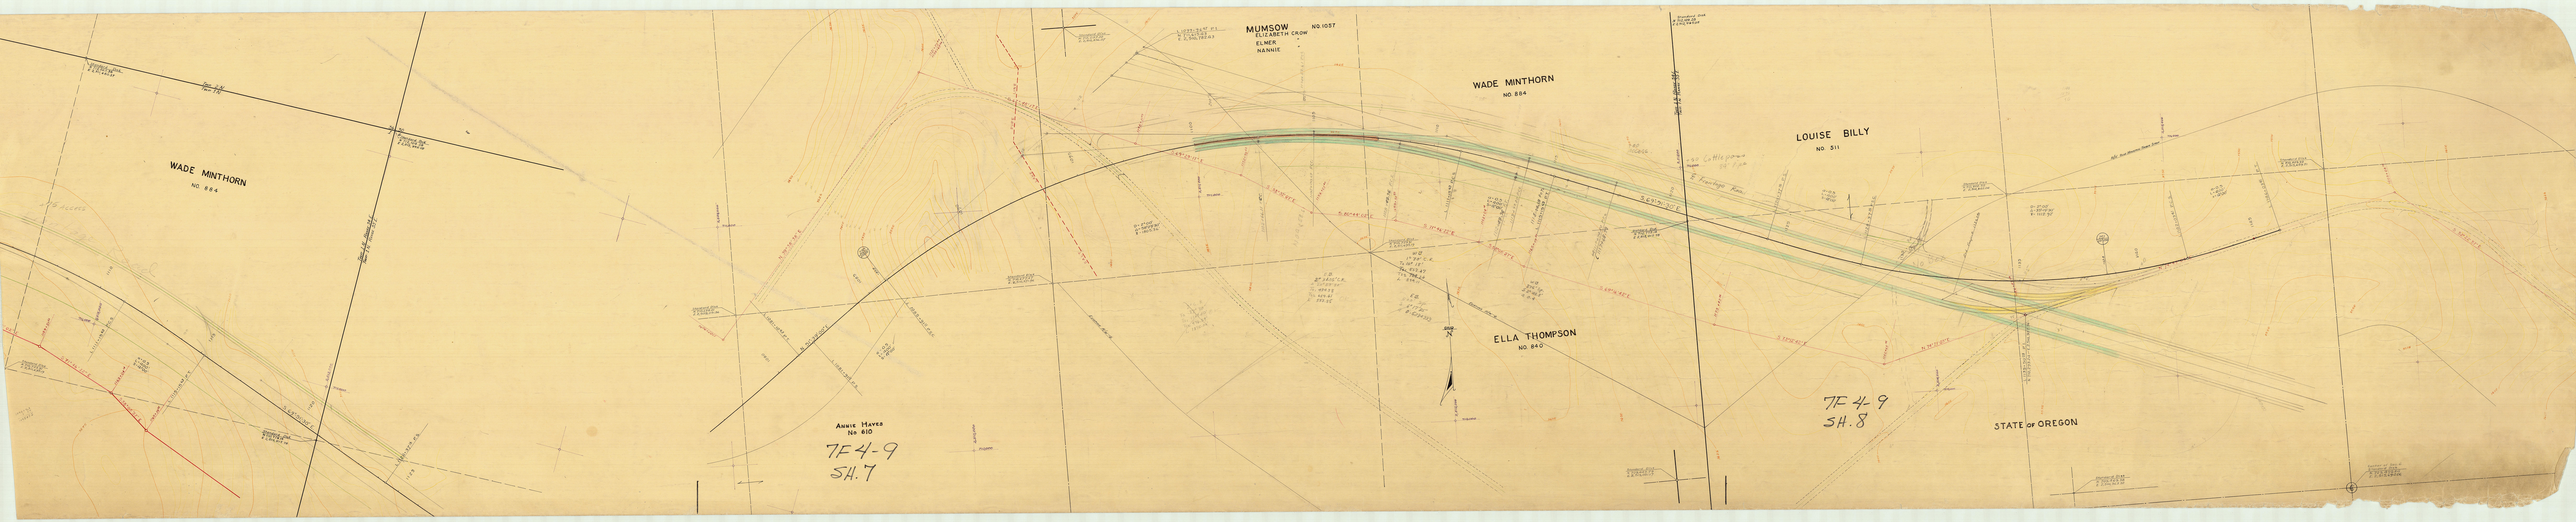
WADE MINTHORN
NO. 884
MUMSOW NO. 1087
ELIZABETH CROW
ELMER
NANNIE
WADE MINTHORN
NO. 884
LOUISE BILLY
NO. 511
ELLA THOMPSON
NO. 840
ANNIE HAYES
No. 810
7F 4-9
SH. 7
7F 4-9
SH. 8
STATE of OREGON