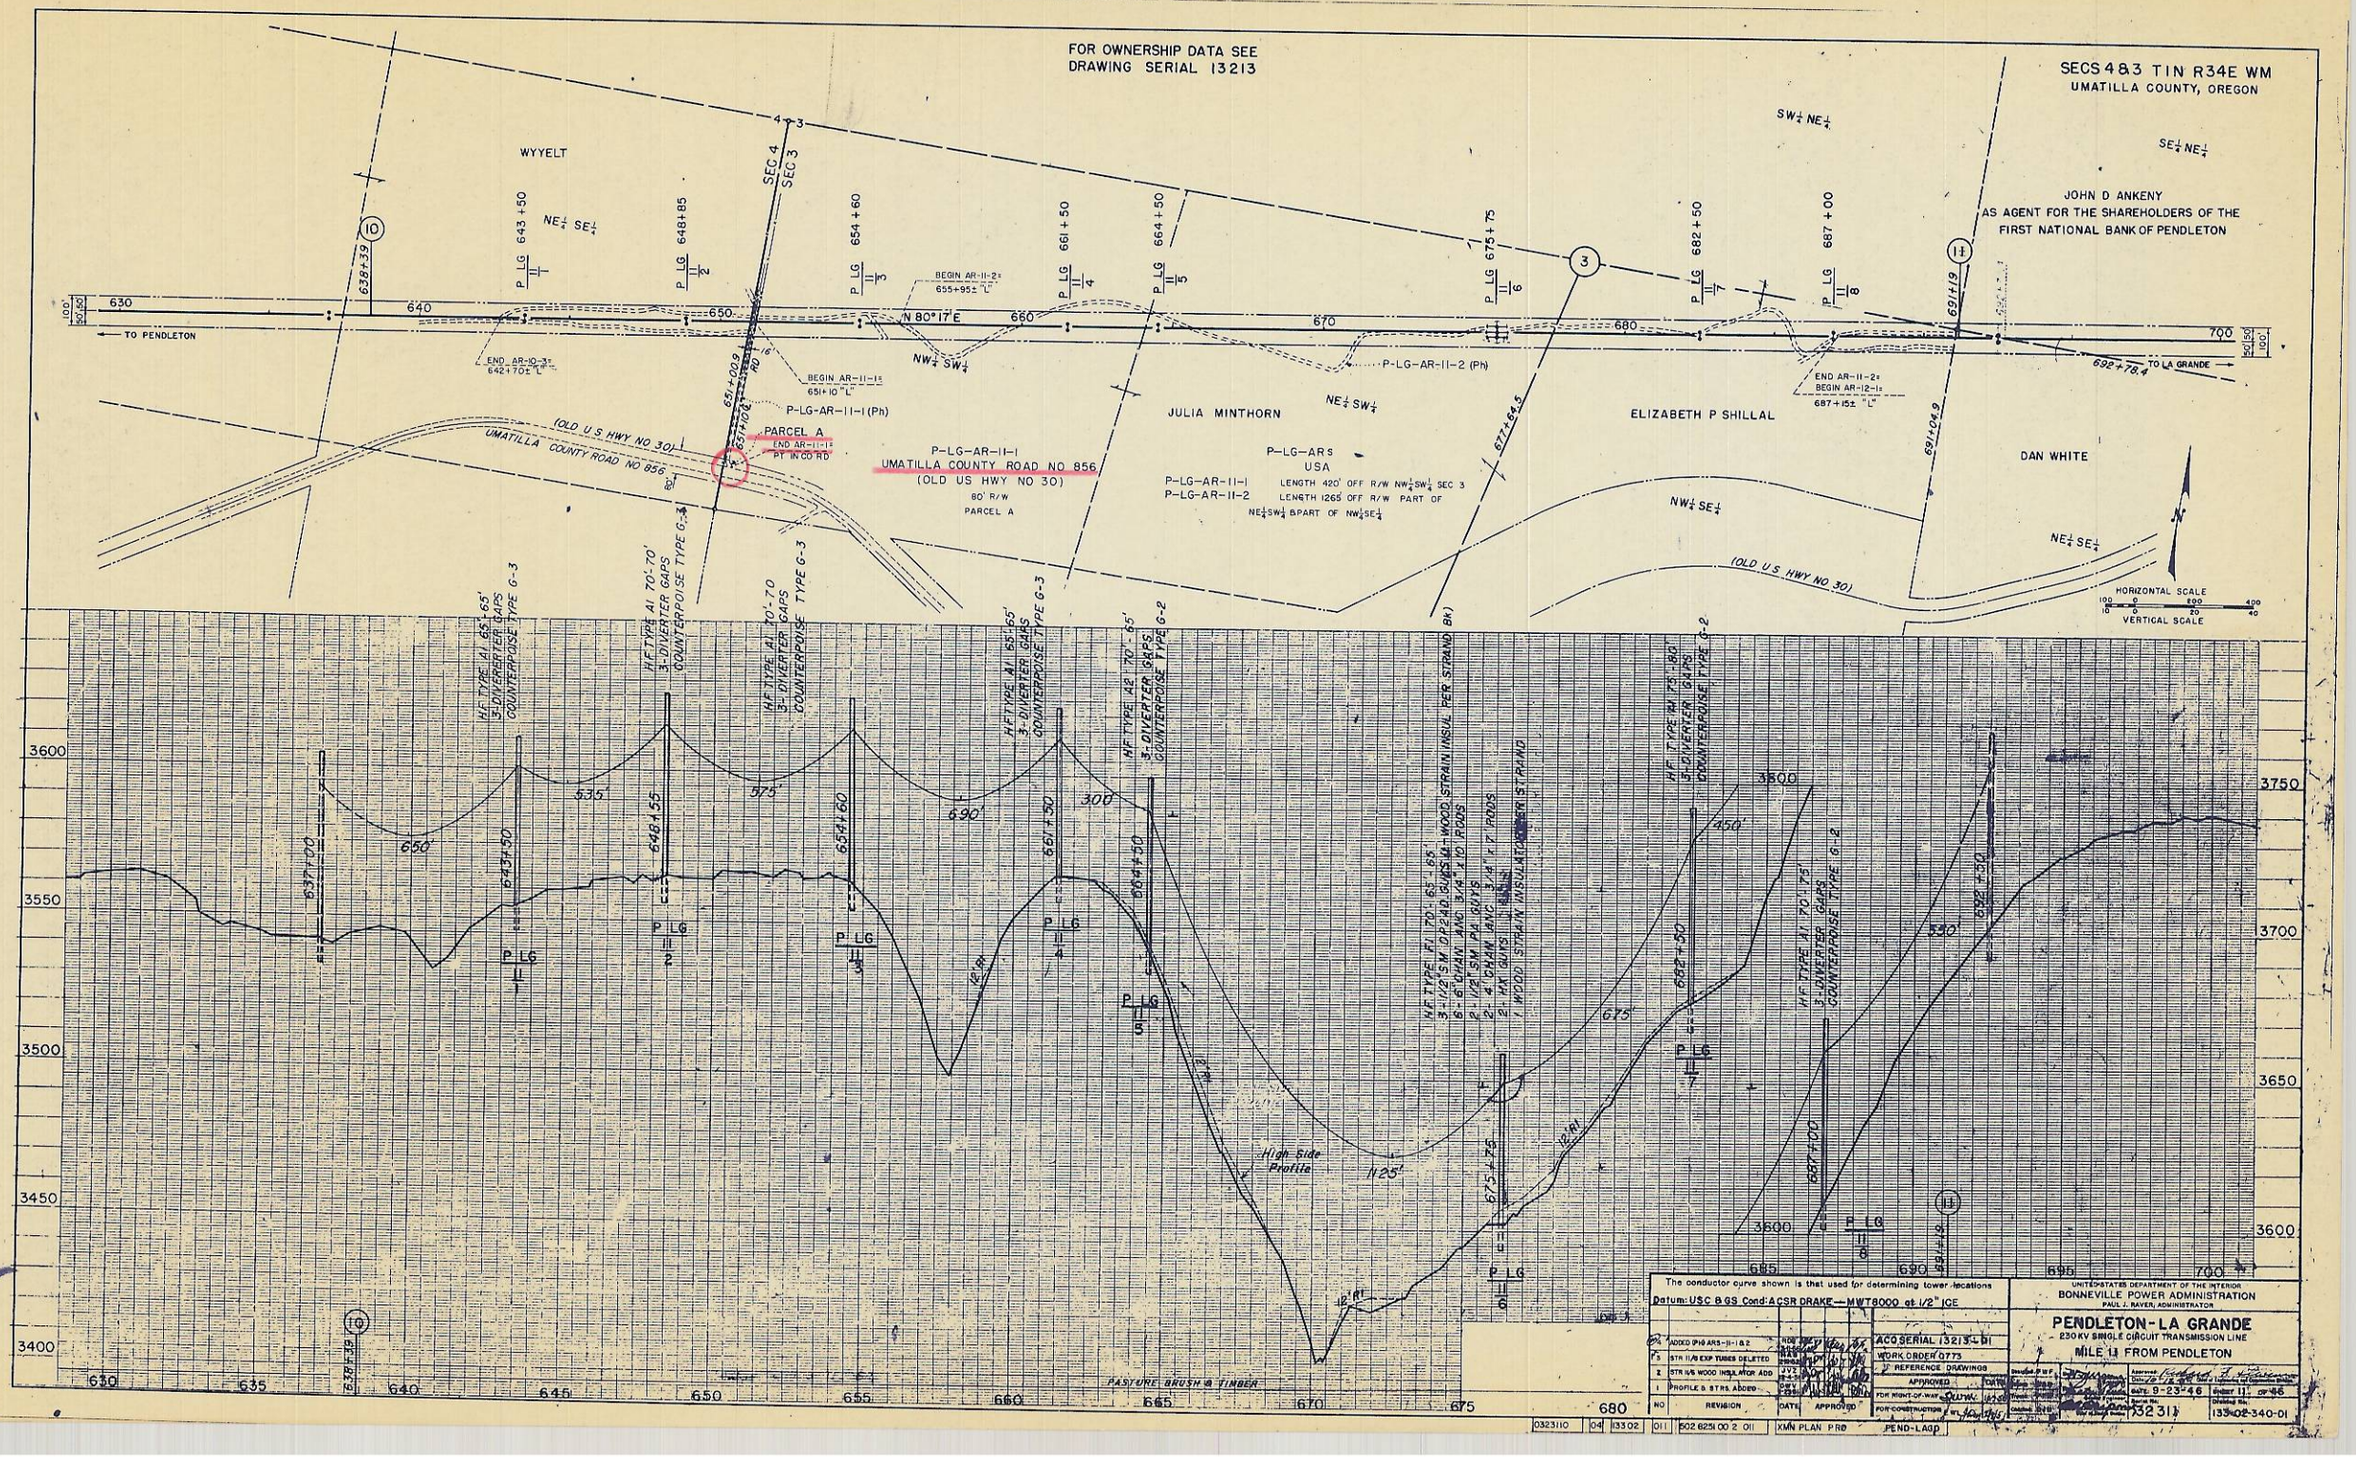
FOR OWNERSHIP DATA SEE DRAWING SERIAL 13213
SECS 4 & 3 T1N R34E WM
UMATILLA COUNTY, OREGON
WYYELT
JOHN D ANKENY
AS AGENT FOR THE SHAREHOLDERS OF THE FIRST NATIONAL BANK OF PENDLETON
JULIA MINTHORN
ELIZABETH P SHILLAL
DAN WHITE
TO PENDLETON
TO LA GRANDE
PARCEL A
UMATILLA COUNTY ROAD NO 856
(OLD US HWY NO 30)
80' R/W
PARCEL A
P-LG-AR-11-1
P-LG-AR-11-2
P-LG-AR-11-1 LENGTH 420' OFF R/W NW¼SW¼ SEC 3
P-LG-AR-11-2 LENGTH 1265' OFF R/W PART OF NE¼SW¼ & PART OF NW¼SE¼
P-LG-AR-11-1 (Ph)
P-LG-AR-11-2 (Ph)
N 80°17'E
HORIZONTAL SCALE
VERTICAL SCALE
High Side Profile
PASTURE BRUSH & TIMBER
The conductor curve shown is that used for determining tower locations
Datum: USC & GS Cond: ACSR DRAKE — MWT8000 at 1/2" ICE
UNITED STATES DEPARTMENT OF THE INTERIOR
BONNEVILLE POWER ADMINISTRATION
PAUL J. RAVER, ADMINISTRATOR
PENDLETON - LA GRANDE
230 KV SINGLE CIRCUIT TRANSMISSION LINE
MILE 11 FROM PENDLETON
ACO SERIAL 13213-01
WORK ORDER 0773
REFERENCE DRAWINGS
APPROVED
FOR RIGHT-OF-WAY
FOR CONSTRUCTION
REVISION
DATE
APPROVED
DATE 9-23-46
SHEET 11 OF 46
Serial No. 132311
Drawing No. 133-02-340-01
0323110
04
13302
011
502 6251 00 2 011
XMN PLAN PRD
PEND-LAGD